

Oct 2014	1:100@ A3	1419/13

OP
owen powell architects
82 Gloucester Rd Brighton BN1 4AP
01273 69 66 55
op@owen-powell.com

West Elevations and Sections
Existing and Proposed

REAR EXTENSION

SHOREHAM BN43 6BL
1 HAMMY CLOSE

PLANNING SERVICES
ADUR & WORTHING
PLAN AWDM/1489/14
DATE 22 OCT 2014
VALID

EXISTING SECTION

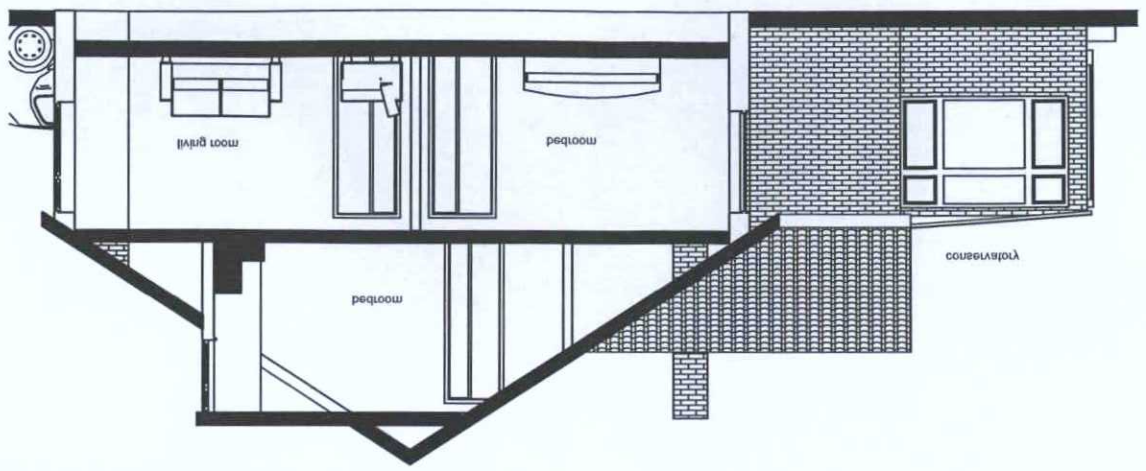

PROPOSED SECTION

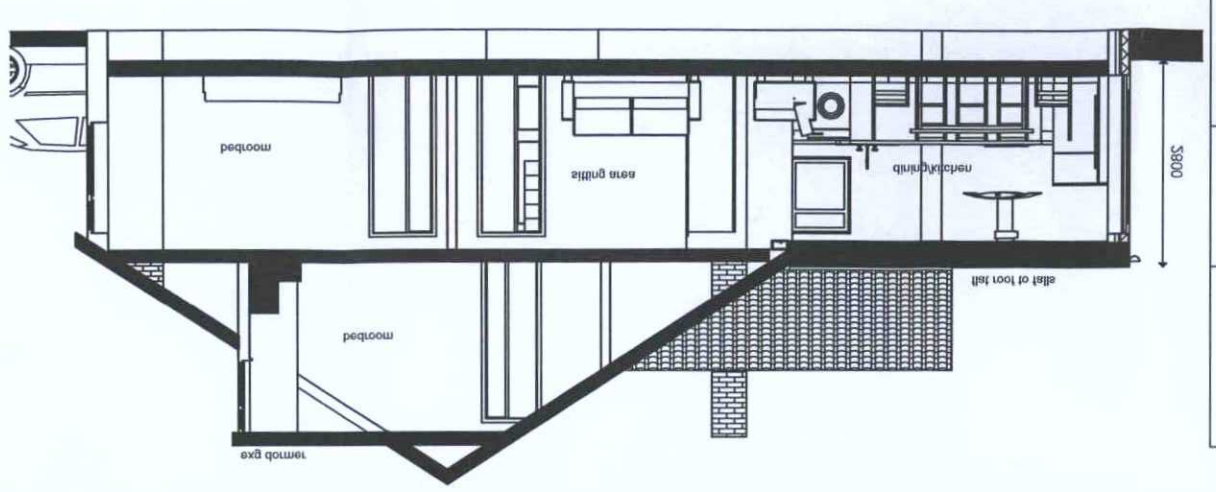

EXISTING WEST ELEVATION

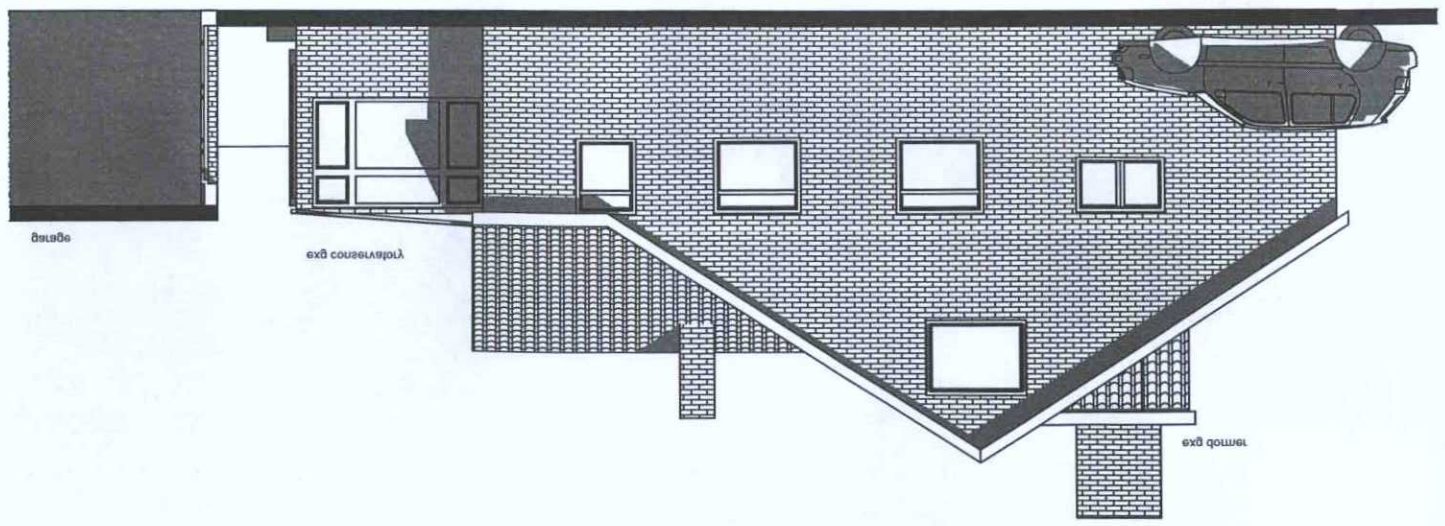

PROPOSED WEST ELEVATION

