ADUR & WORTHING
PLANNING SERVICES
PLAN AWDM/ 1870/15
DATE VALID 24 DEC 2015

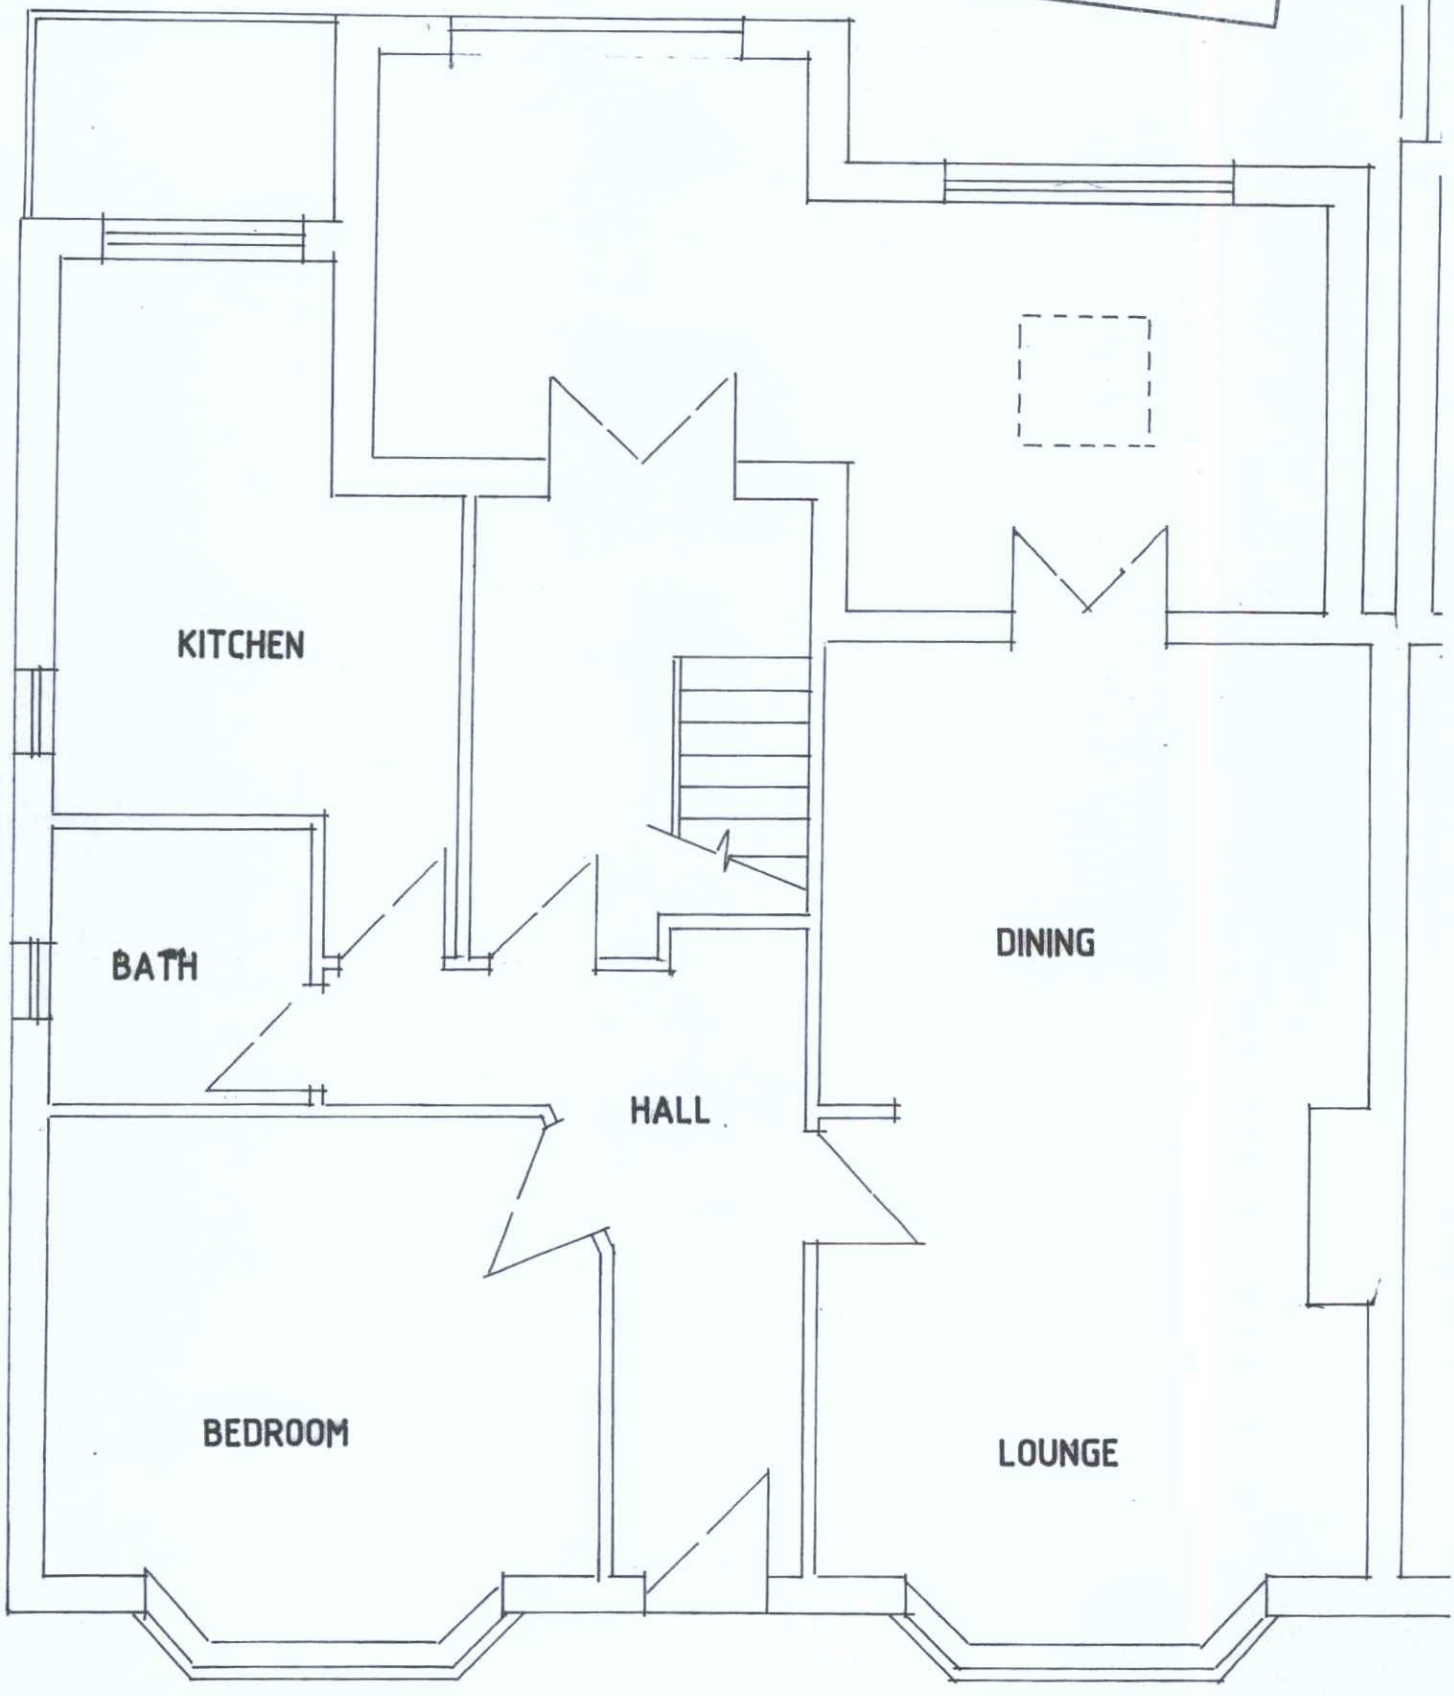

Scale 1:50

EXISTING GROUND FLOOR PLAN