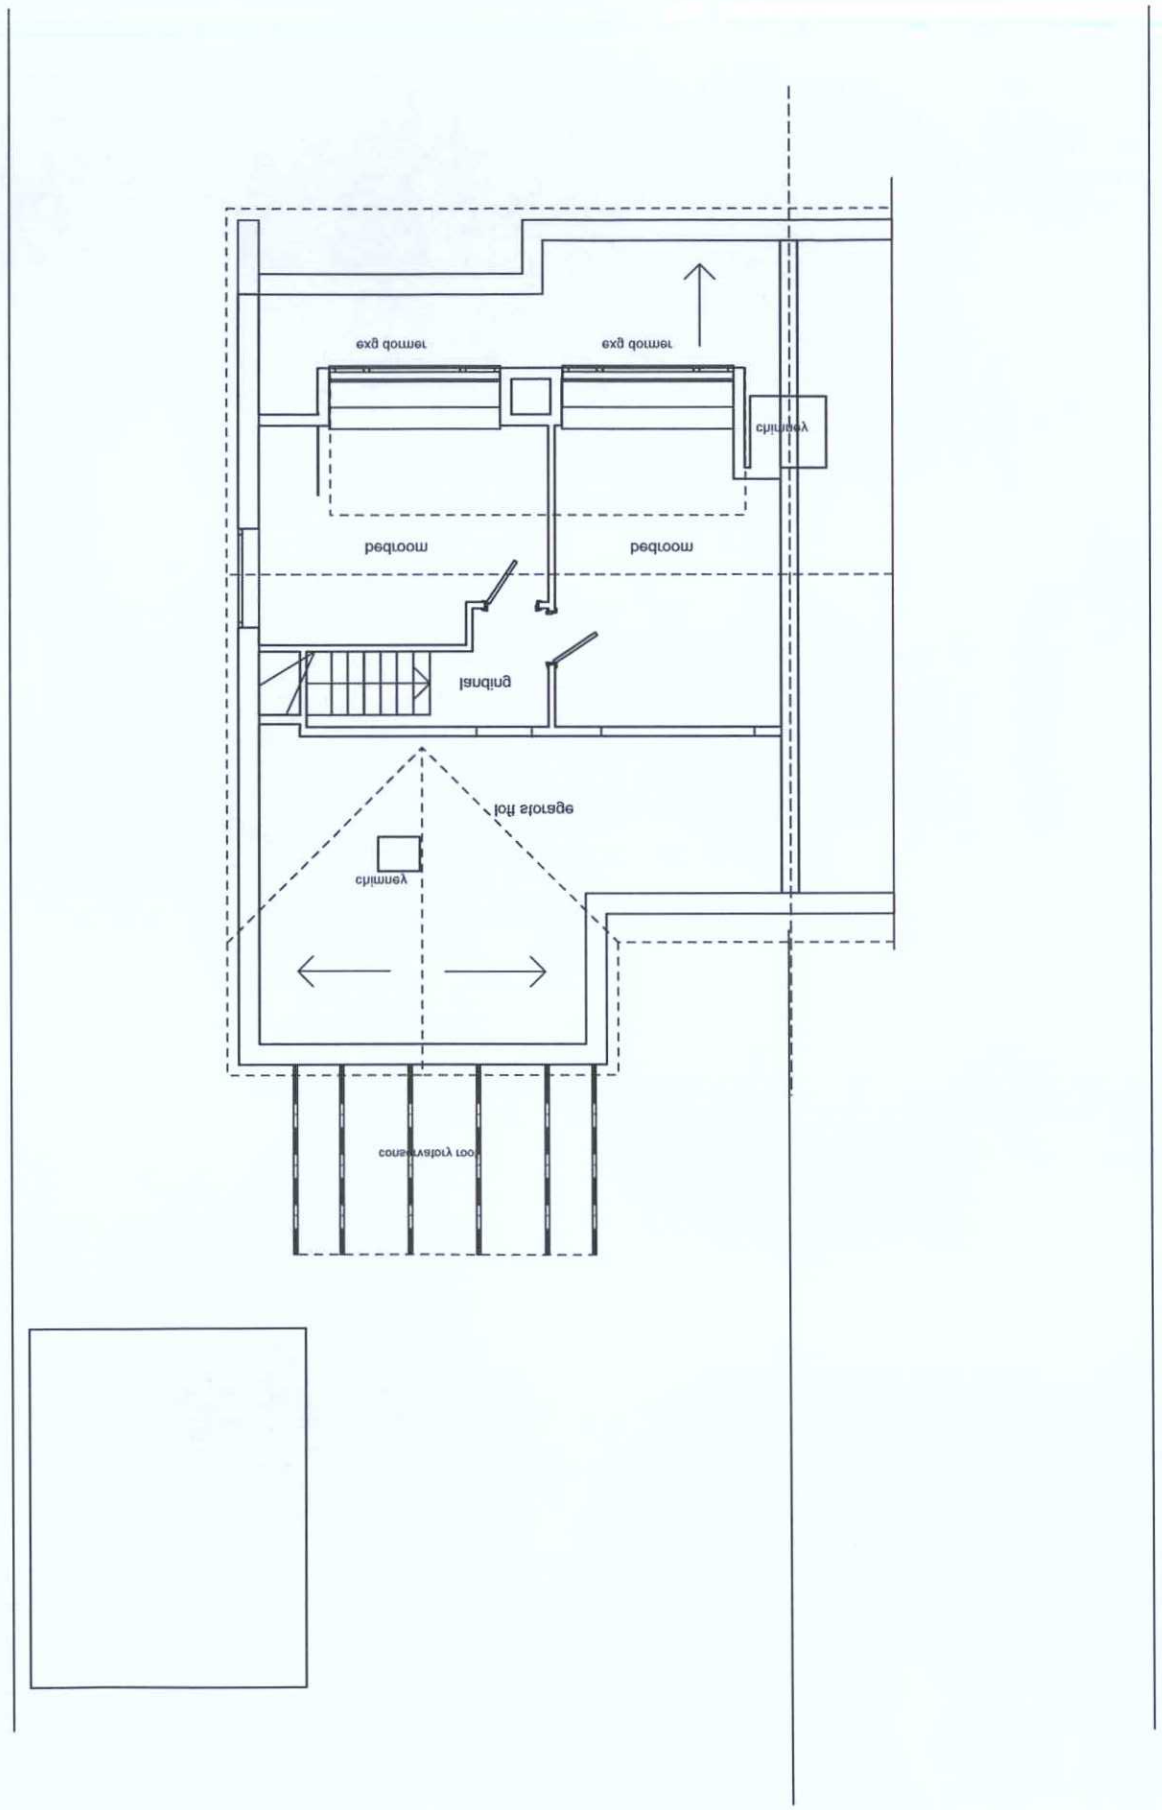

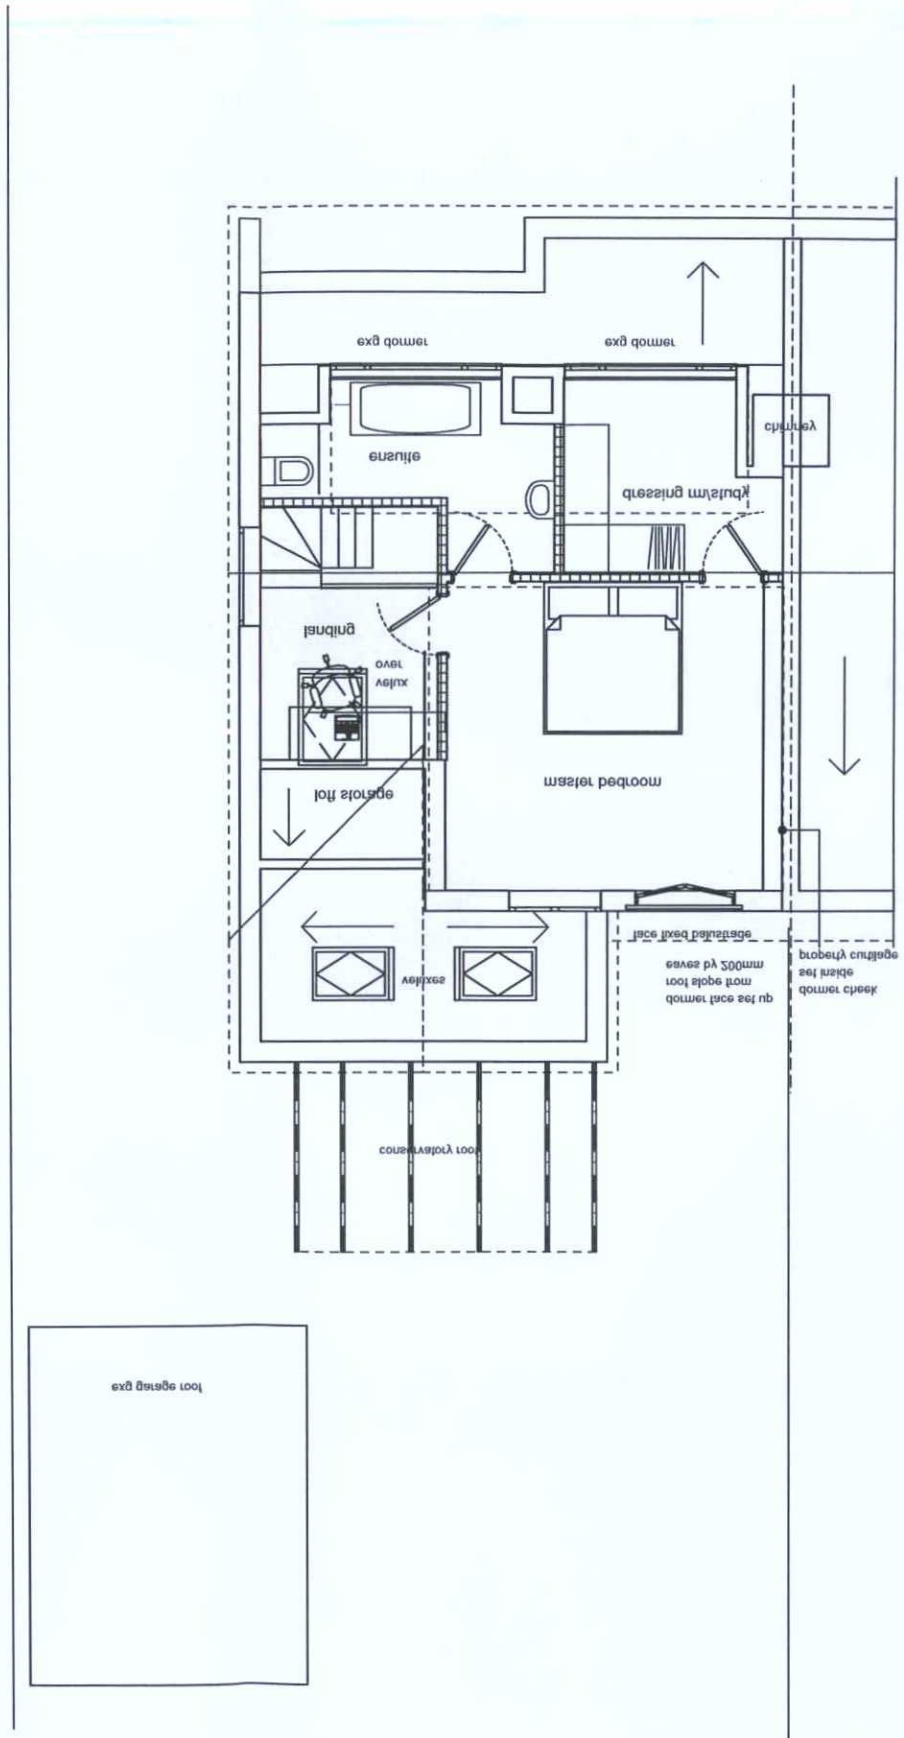

Oct 2014	1:100@ A3	1419/21

OP
owen powell architects
82 Gloucester Rd Brighton BN1 4AP
01273 69 66 55 op@owen-powell.com

First Floor Plans
Existing and Proposed

LOFT ENLARGEMENT

SHOREHAM BN43 6BL
1 HAMMY CLOSE

PLANNING SERVICES
ADUR & WORTHING
PLAN AWDM/ 1487/14
DATE 22 OCT 2014
VALID