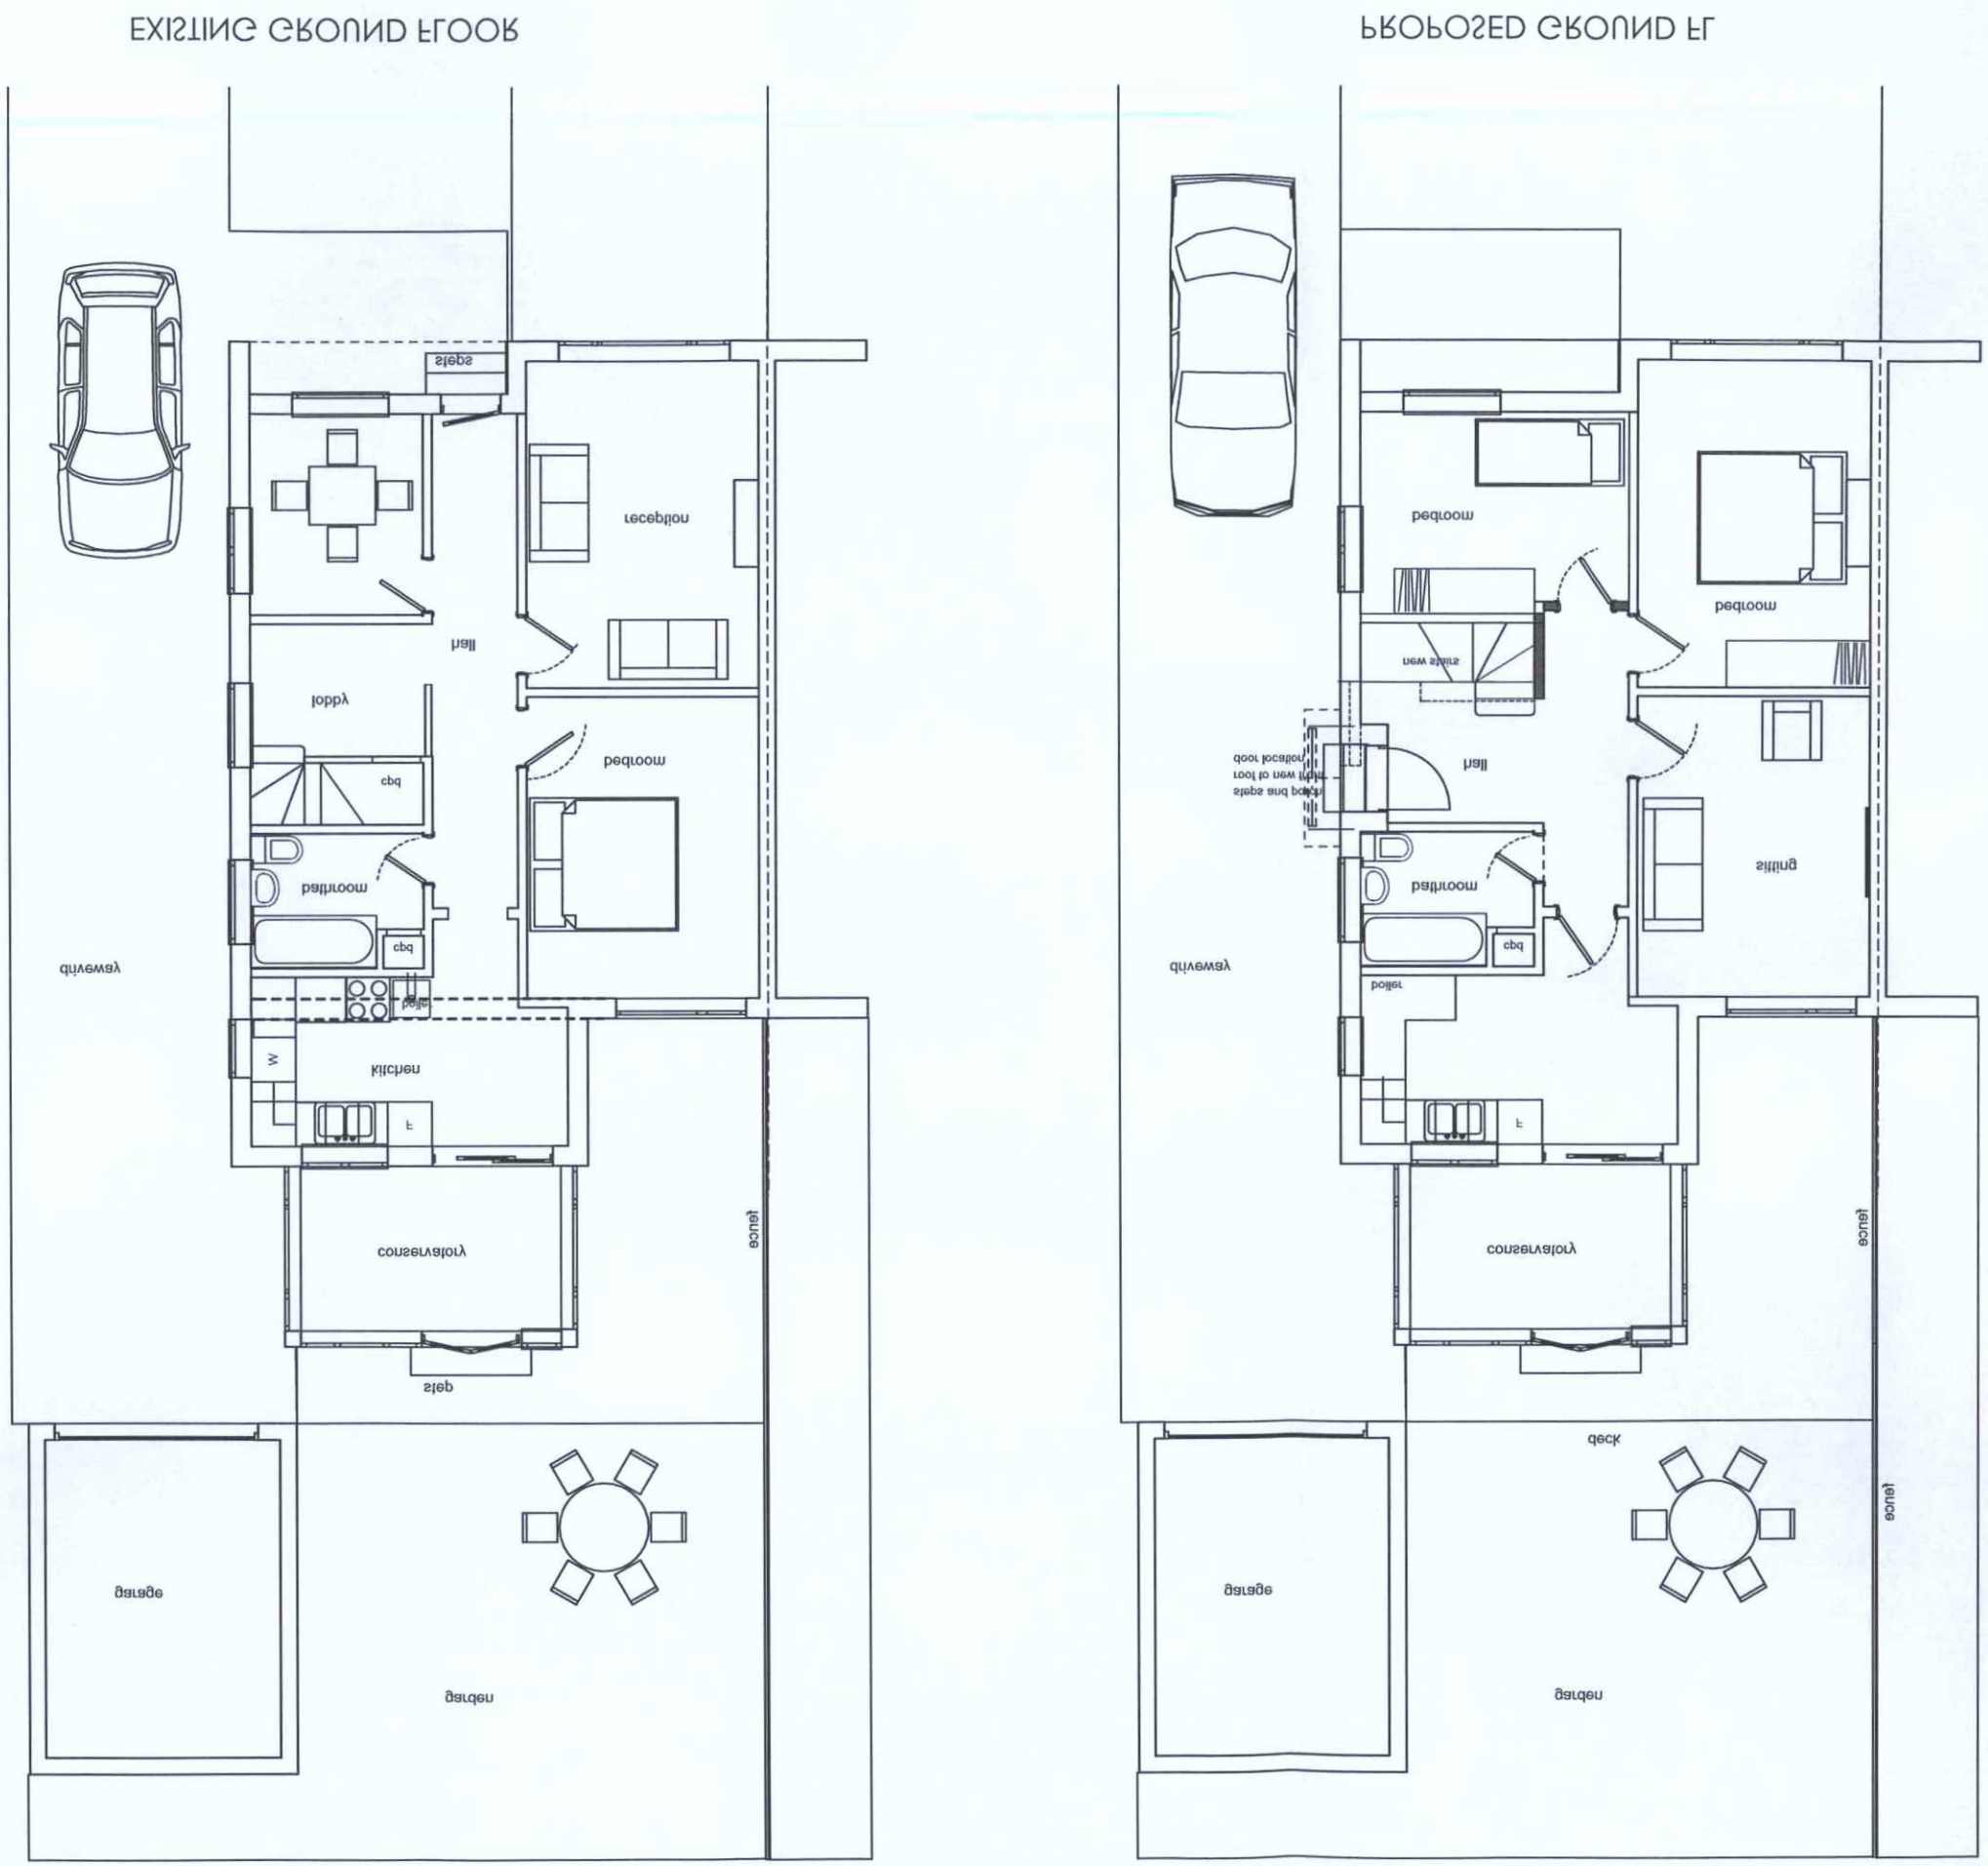

OP
owen powell architects
82 Gloucester Rd Brighton BN1 4AP
01273 69 66 55
op@owen-powell.com

Existing and Proposed
Ground Floor Plans

LOFT ENLARGEMENT

SHOREHAM BN43 6BL
1 HAMMY CLOSE

Oct 2014	1:100@ A3	1419/20

ADUR & WORTHING
PLANNING SERVICES
PLAN AWDM/1487/14
DATE 22 OCT 2014
VALID