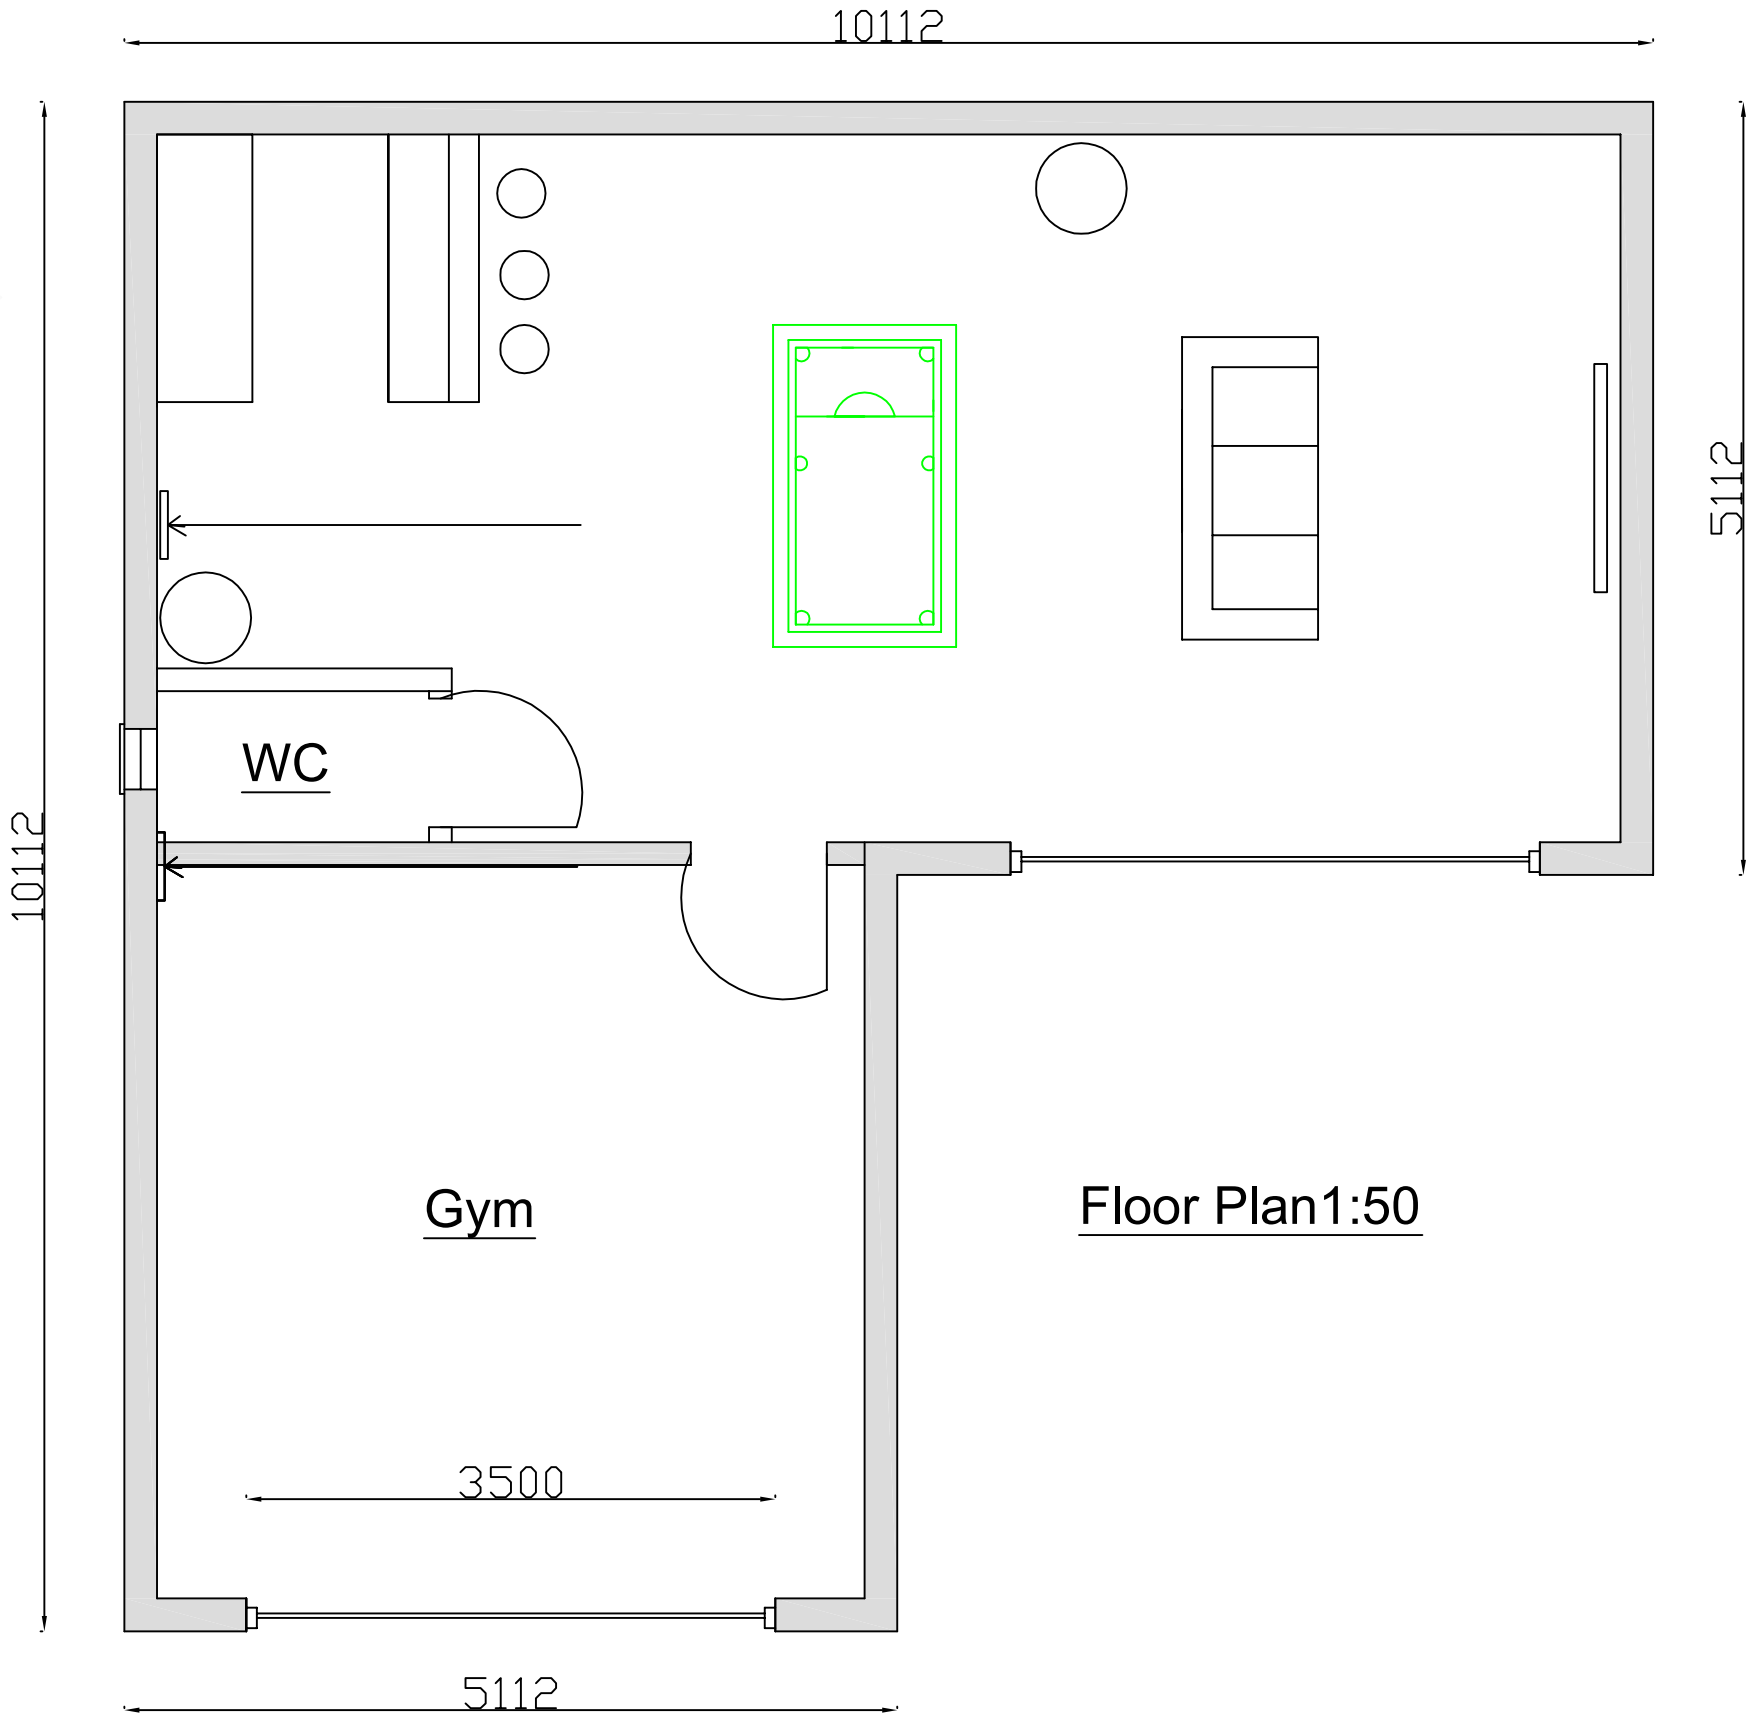


Floor Plan1:50

117 Littlehamprton Road
Worthing
BN13 1 QU

Proposed Garden Room
Internal Floor Plan

Scale: 1 : 50
Date: August 2025
Drawn By: G . Lednor

Drawing No.
000/04