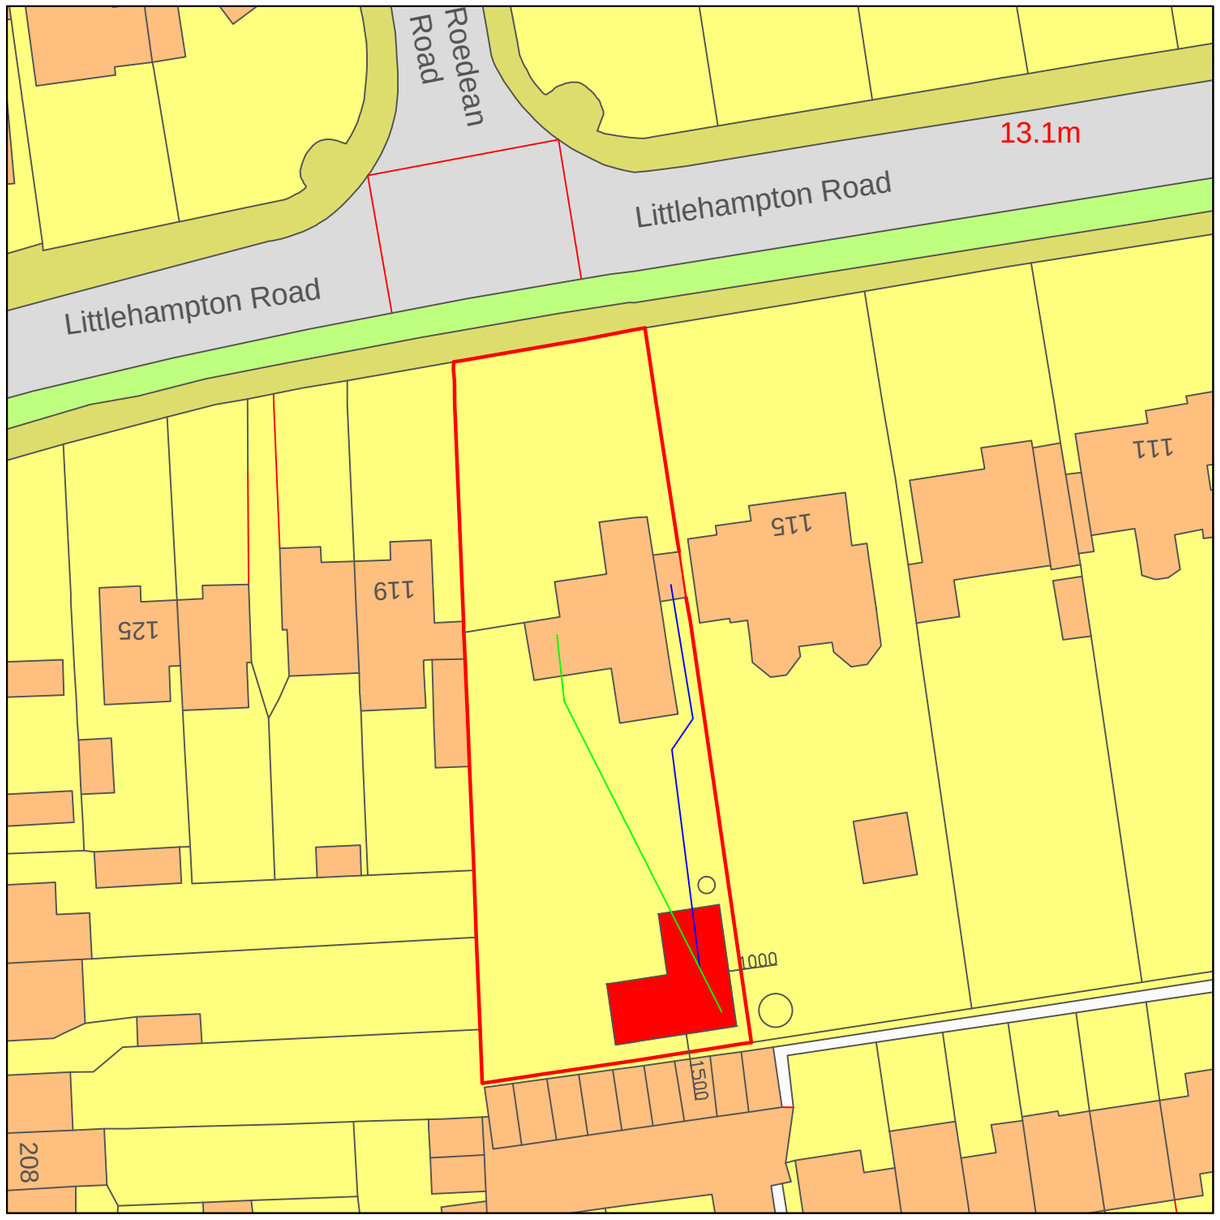


Drainage and Water route

Power and Data route

N

117 Littlehamprton Road
Worthing
BN13 1 QU

Proposed Block Plan
Services

Scale: 1 : 500
Date: August 2025
Drawn By: G . Lednor

Drawing No.
000/06