
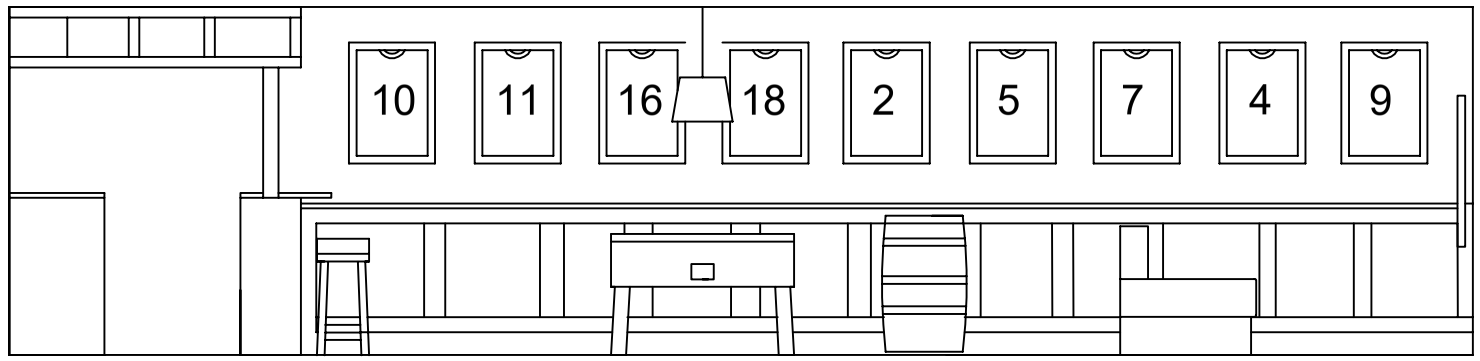


Internal Elevation A-A South
1:50

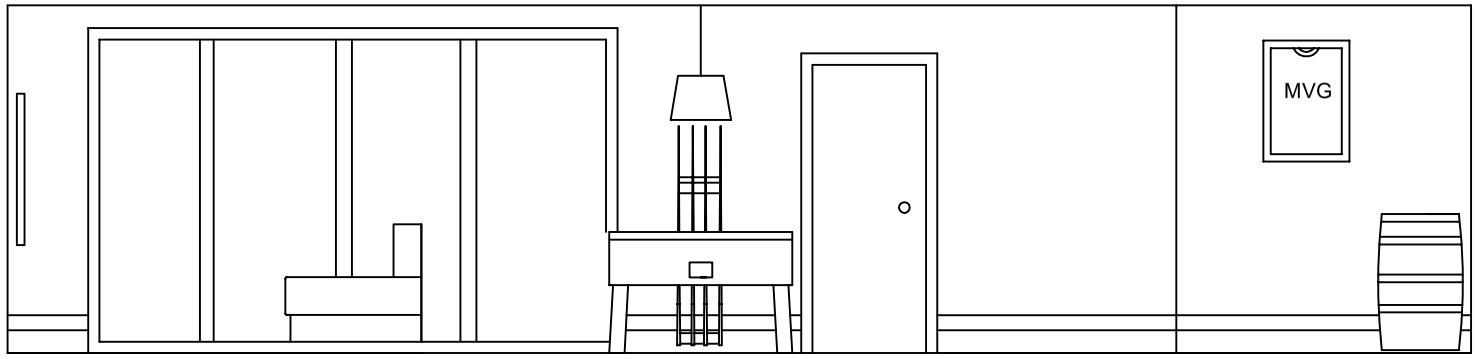

Internal Elevation A-A North
1:50

117 Littlehamprton Road
Worthing
BN13 1 QU

Proposed Garden Room
Internal Elevations

Scale: 1 : 50
Date: August 2025
Drawn By: G . Lednor

Drawing No.
000/05