Site Plan - 1:1250


10 0 10 20 30 40 50

SCALE 1250 m
1:


Site Plan - 1:500

5 0 5 10 15 20 25

SCALE 500 m
1:

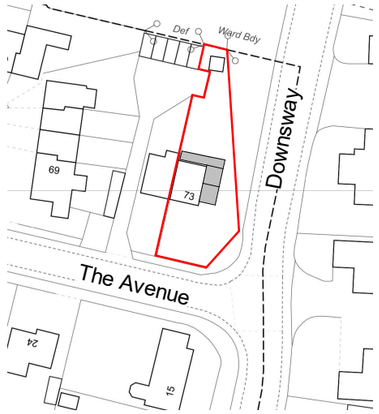

Proposed 2 storey side and single storey rear extension

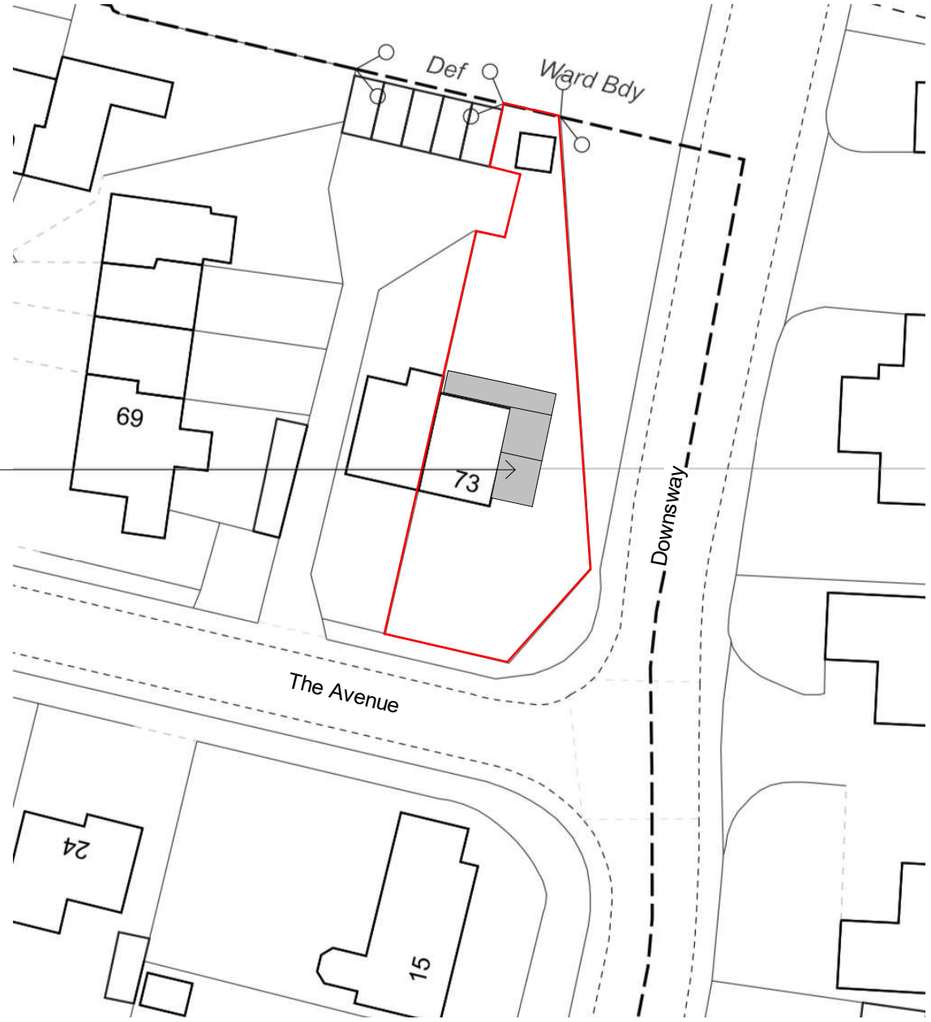

North

Revisions	
Drawing Number 2022/201	Sheet 1 of 1
Size A3	Scale 1:500, 1:1250

Project

Site Plan
November 2022

Job Title

73 The Avenue
Shoreham-by-Sea
BN43 5GJ

Do Not scale from this drawing except for planning as photocopies will be subject to distortion
Drawings to be read in conjunction with all other Designers and structural engineers contract drawings and specifications: Any discrepancies must be brought to the attention of the Designer immediatialy
The contractor must verify all dimensions by site measurement before ordering materials or manufacturing components
Substitute materials and products to those named will be acceptable if proven to be of equal or higher performance and not in conflict with other elements

M.J.Humphrey
Ltd

RICS cabe chartered association of building engineers

Mel Humphrey MRICS, MBEng
9 Aldsworth Avenue
Goring By Sea
West Sussex
BN12 4XQ

Mel@mjhumphrey.co.uk
07701055182

Adam Humphrey
230 Dominion Road
Worthing
West Sussex
BN14 8JL

Adam@mjhumphrey.co.uk
07812419142