

BLOCK PLAN 1:500

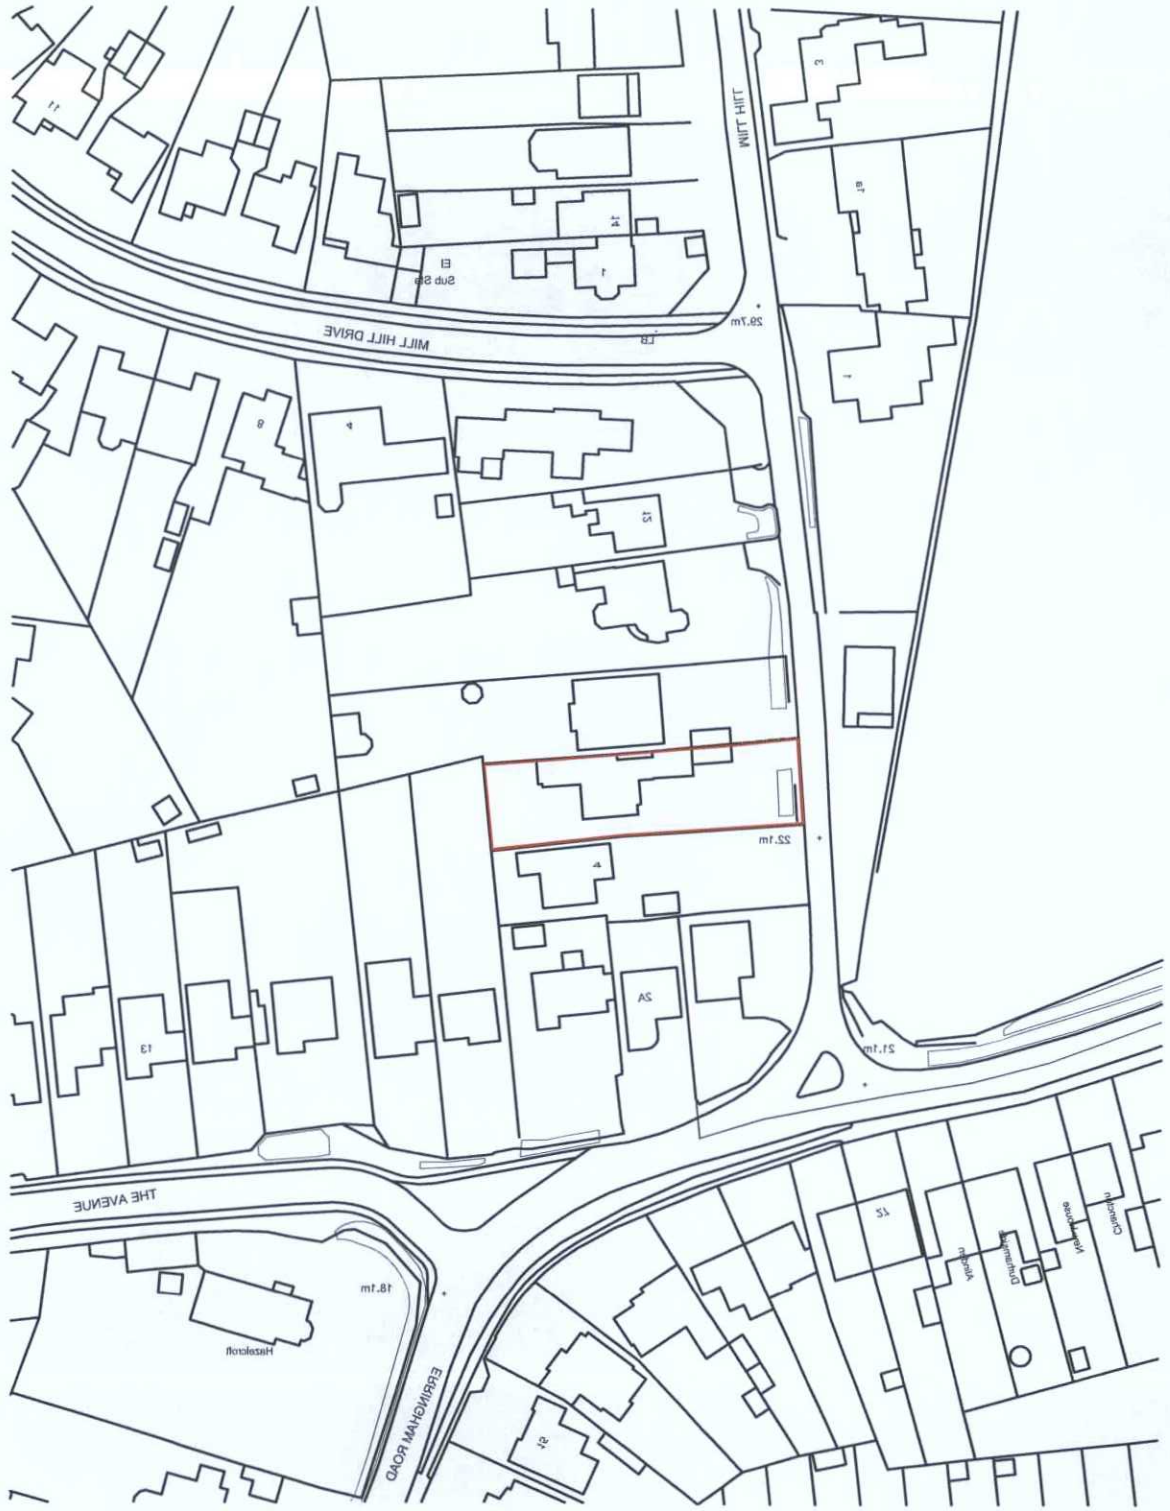

LOCATION PLAN 1:1250

metres 10 20 30 40

m 10 20 30 40

SITE PLANS

6 Mill Hill,
Shoreham-by-Sea,
East Sussex,
BN43 5TH

Revisions
A.
B.
C.
D.

Martin Critchley
CHARTERED ARCHITECT
The Old Brewery,
15E South Street, Havant,
Hampshire, PO9 1BU
023 92 474 919
critchleyarchitect@hotmail.com

Scale A3 = AS SHOWN
Date 05/07/16
Drawn OS

1567-131/0

© Crown Copyright
All rights reserved.
Reproduced by Permission.
Licence No. 100046837