This drawing is the copyright of Gerald Moore RIBA. The contractor should check all dimensions on site.
No dimensions are to be scaled from this drawing except for planning purposes. It is the contractor's responsibility to ensure that all works are in compliance with the current statutory requirements.


Reproduced from the Ordnance Survey map with the permission of the Controller of Her Majesty's Stationery Office. Crown copyright of Gerald Moore RIBA.
Licence No: 100041472




Ordnance Survey (c) Crown Copyright 2014. All rights reserved. Licence number 100022432


Location Plan 1:1250

0 10 m 30 m 50 m
20 m 40 m
1:1250 @ A3

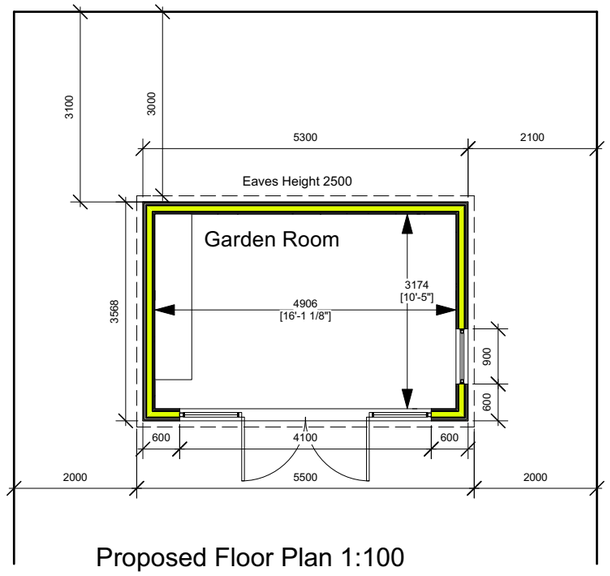


Proposed Floor Plan 1:100

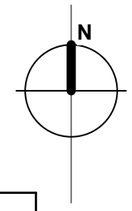

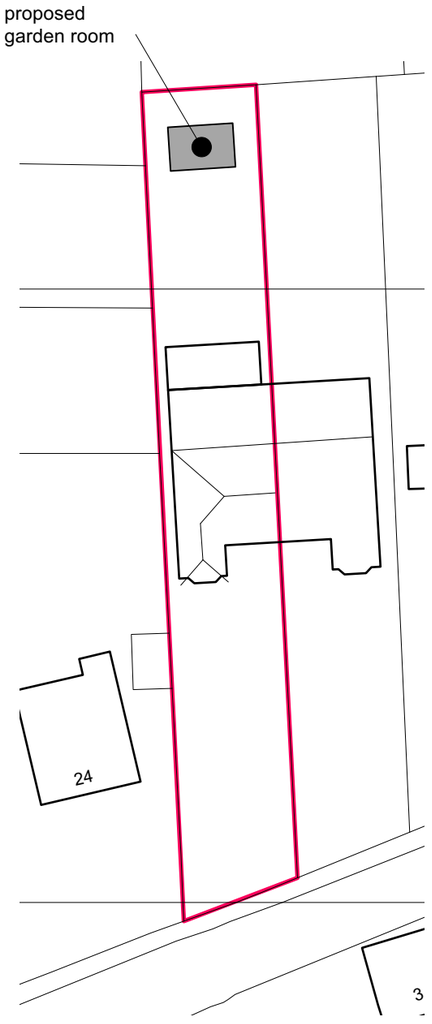

Roof Layout Plan
[Proposed] 1:500

0 10 m 30 m
20 m

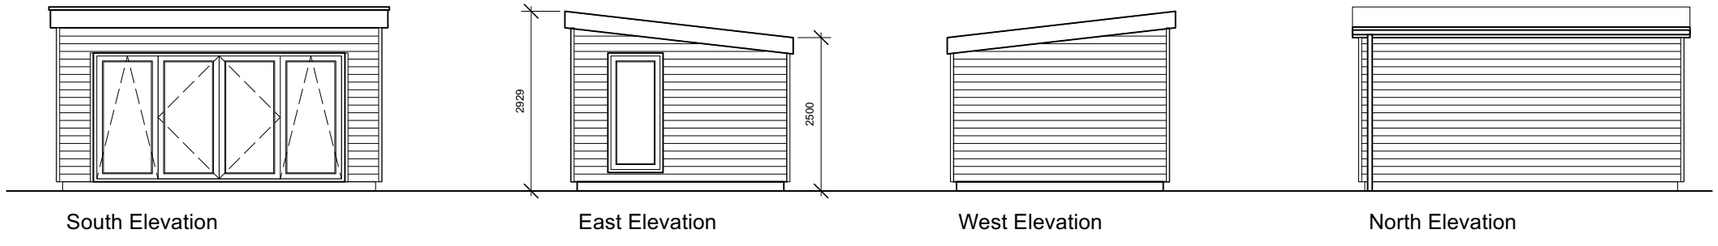

South Elevation | East Elevation | West Elevation | North Elevation

Proposed Elevations 1:100

0 2 4 6 8 10 m
1 3 5 7 9
1:100 @ A3

Gerald Moore RIBA. Chartered Architect
1 Exmoor Crescent Worthing West Sussex BN13 2PL
Tel: 01903 609607 Mobile: 07793 00 44 62 e-mail: contact@geraldmooreriba.co.uk

Client: MR M AND MRS A SIEBENALLER

Project: 22 SELDENS WAY WORTHING BN13 2DL

Drawing: PROPOSED GARDEN ROOM

Rev Date Amend Revision

Drg No: **1841/23/P/01**

Scales: 1:1250, 1:500, 1:100 **Date:** JULY 2023

Drawn: gm **Drawing Size:** **A3**