




FRONT ELEVATION (SOUTH)

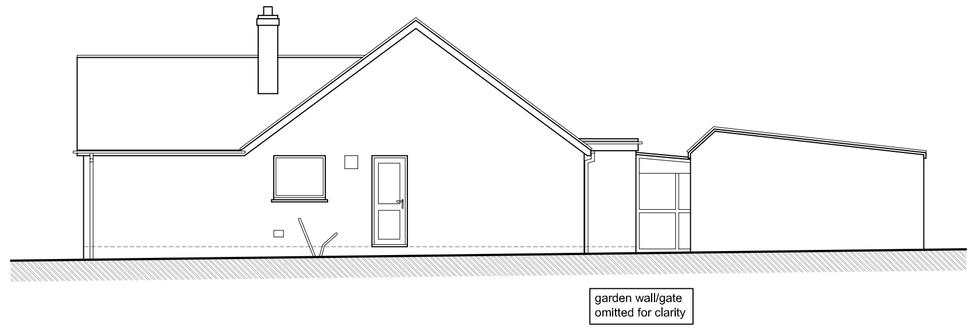

SIDE ELEVATION (EAST)

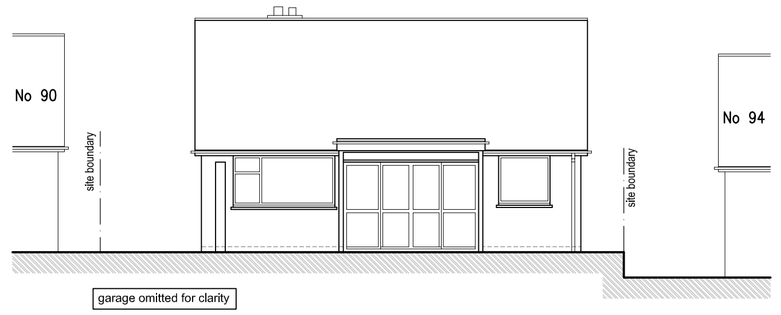

REAR ELEVATION (NORTH)

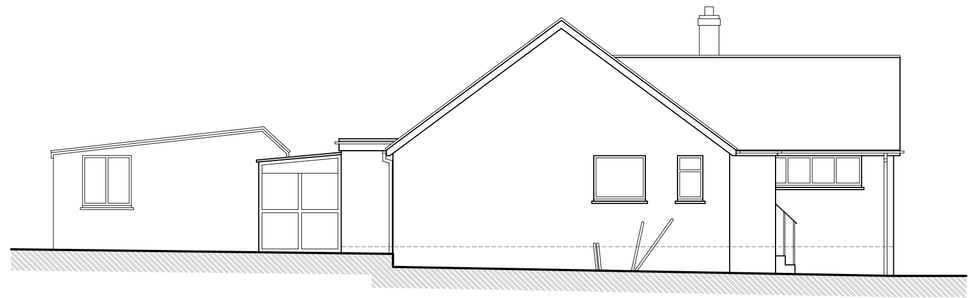



SIDE ELEVATION (WEST)

EXISTING ELEVATIONS *Scale 1:100*




Ground Floor Plan

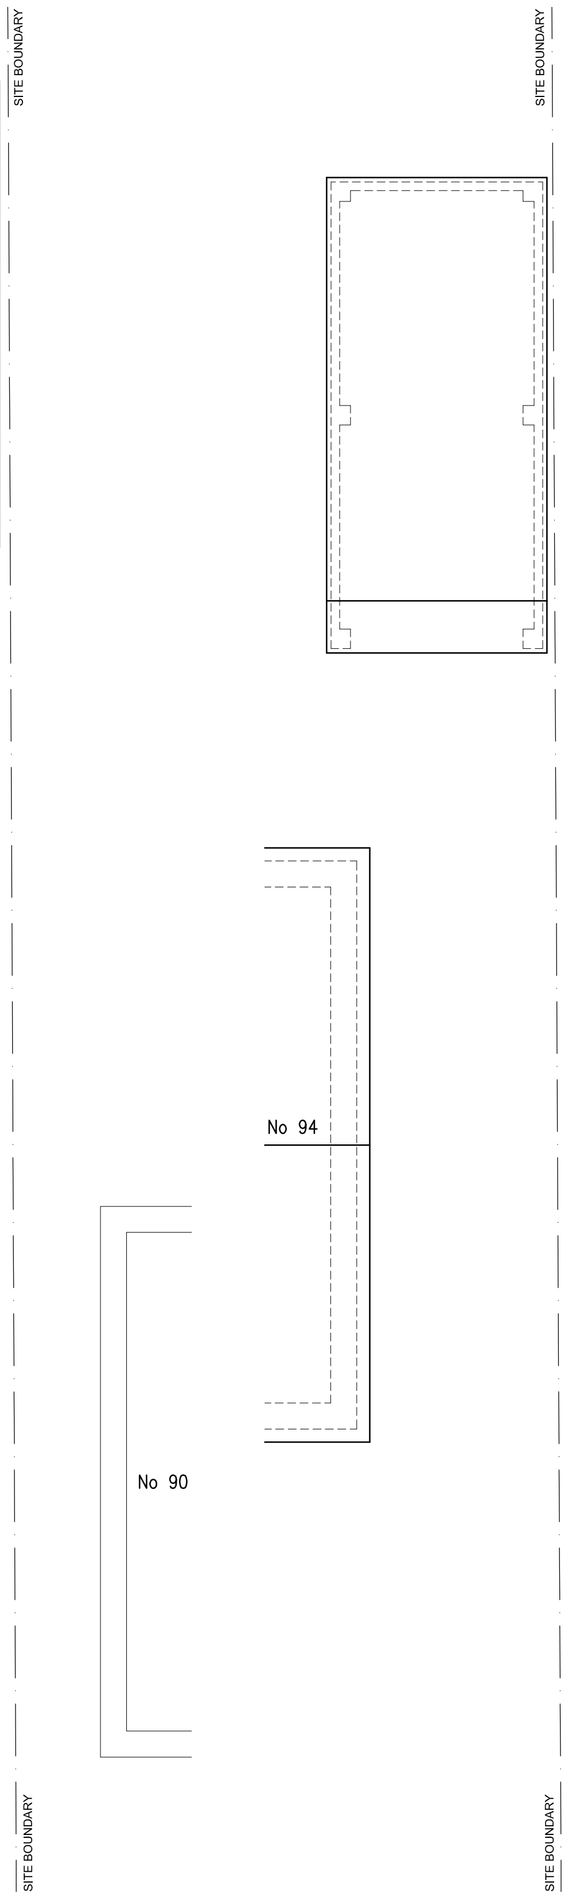

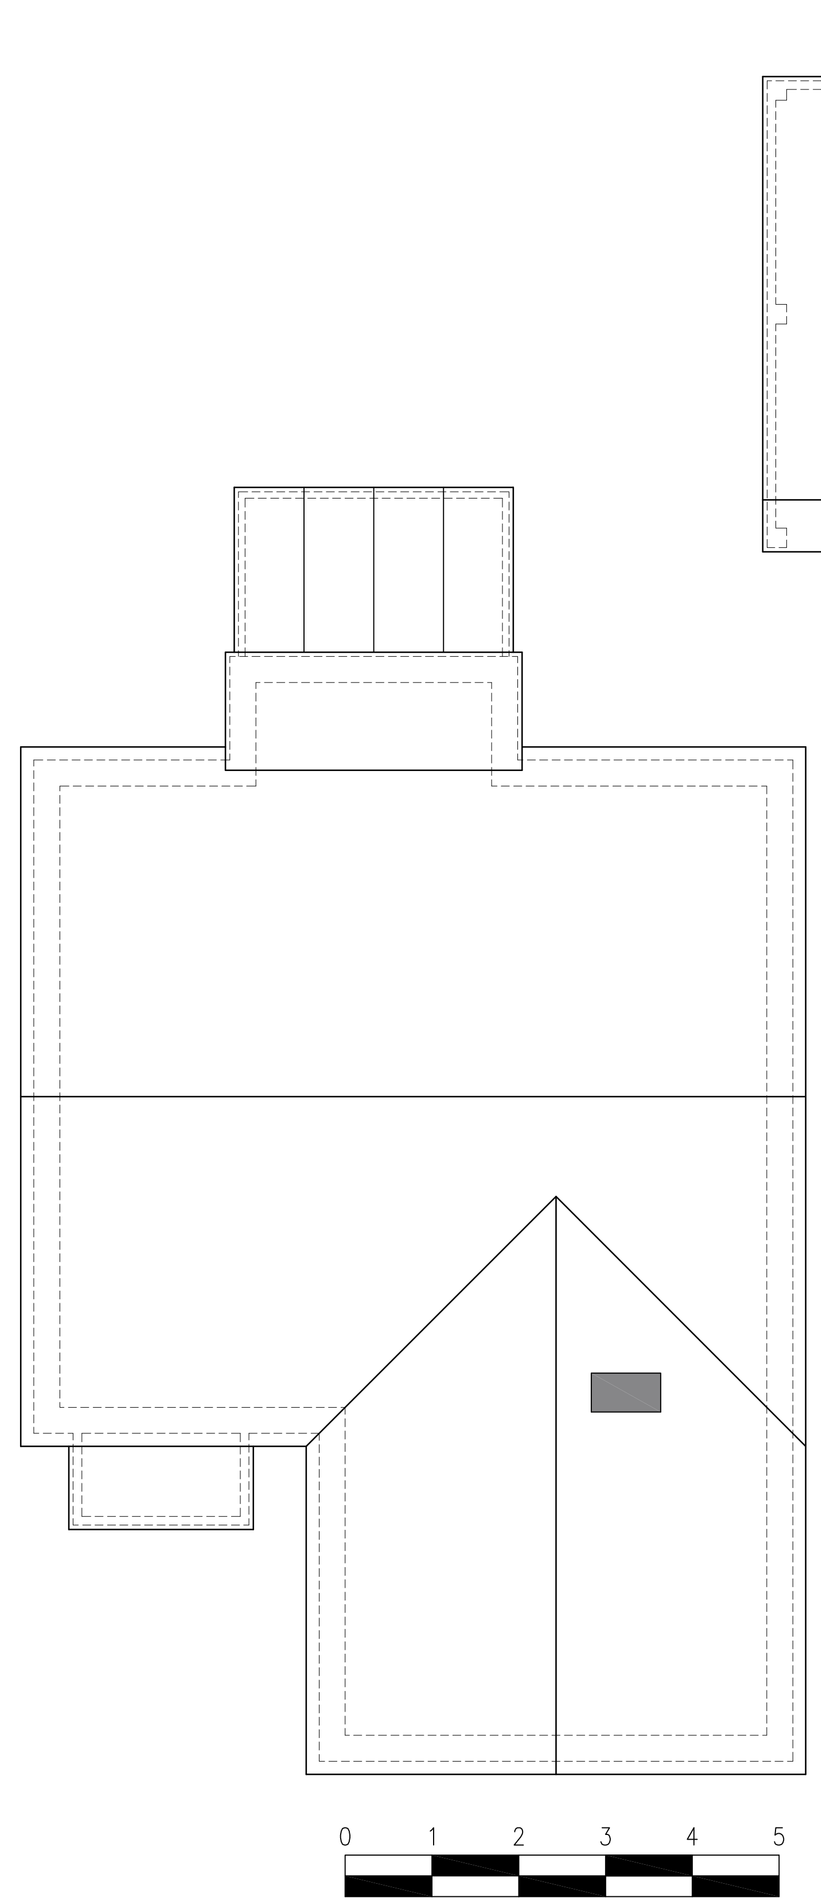

Roof Plan

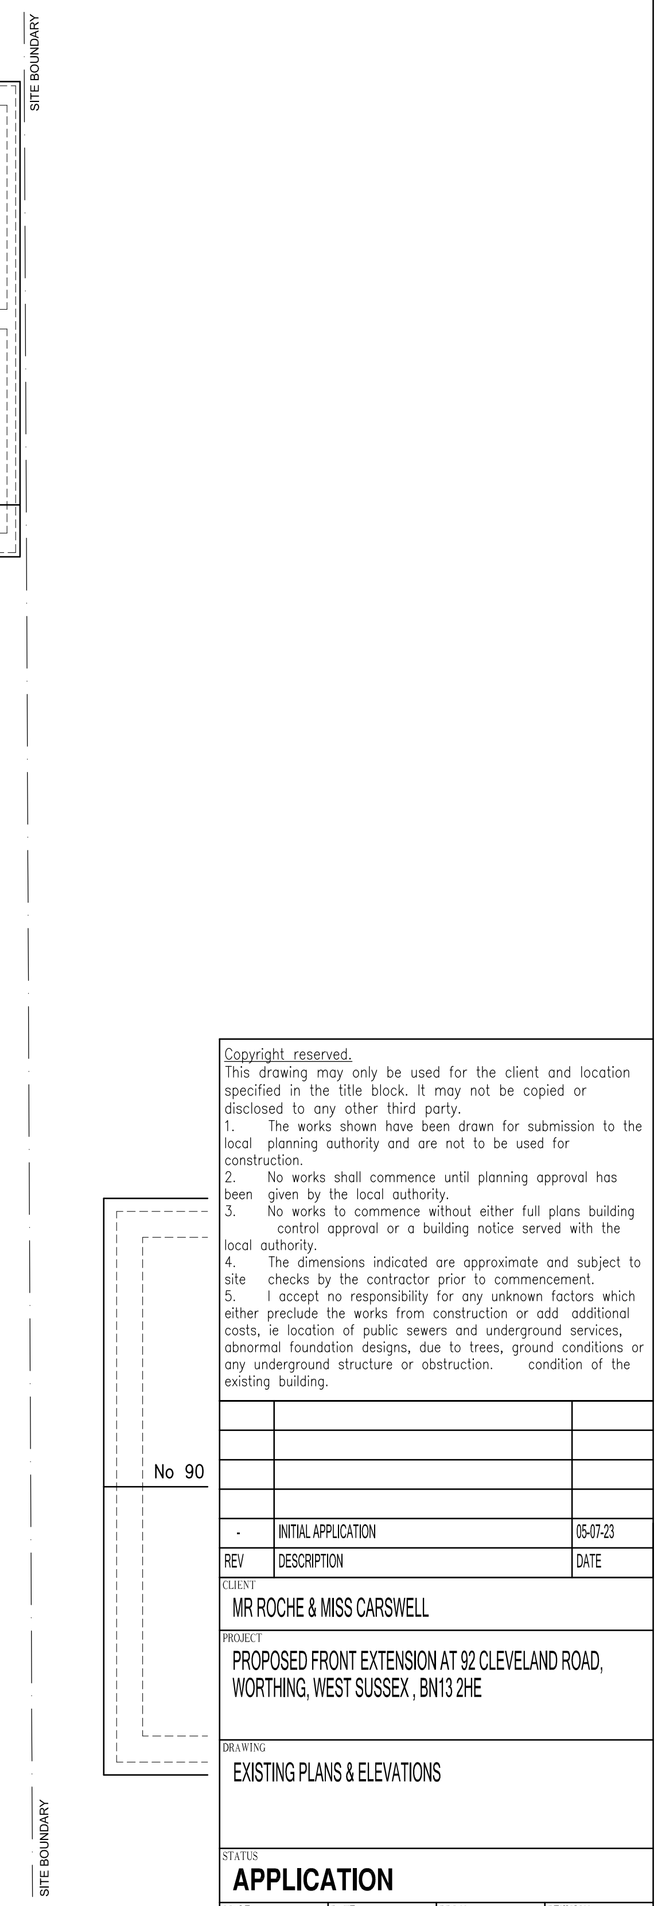

0 1 2 3 4 5

Scale Bar 1:100

0 1 2 3 4 5

Scale Bar 1:50

Copyright reserved.
This drawing may only be used for the client and location specified in the title block. It may not be copied or disclosed to any other third party.
1. The works shown have been drawn for submission to the local planning authority and are not to be used for construction.
2. No works shall commence until planning approval has been given by the local authority.
3. No works to commence without either full plans building control approval or a building notice served with the local authority.
4. The dimensions indicated are approximate and subject to site checks by the contractor prior to commencement.
5. I accept no responsibility for any unknown factors which either preclude the works from construction or add additional costs, ie location of public sewers and underground services, abnormal foundation designs, due to trees, ground conditions or any underground structure or obstruction. condition of the existing building.

REV	DESCRIPTION	DATE
-	INITIAL APPLICATION	05-07-23

CLIENT
MR ROCHE & MISS CARSWELL

PROJECT
PROPOSED FRONT EXTENSION AT 92 CLEVELAND ROAD, WORTHING, WEST SUSSEX , BN13 2HE

DRAWING
EXISTING PLANS & ELEVATIONS

STATUS
APPLICATION

SCALE	DATE	DRG No	REVISION
1:100 1:50	JULY 2023	3379/02	-