AMENDMENT

ADUR & WORTHING
PLANNING SERVICES

PLAN AWDM/ 0242/19

DATE VALID 22 JUL 2019

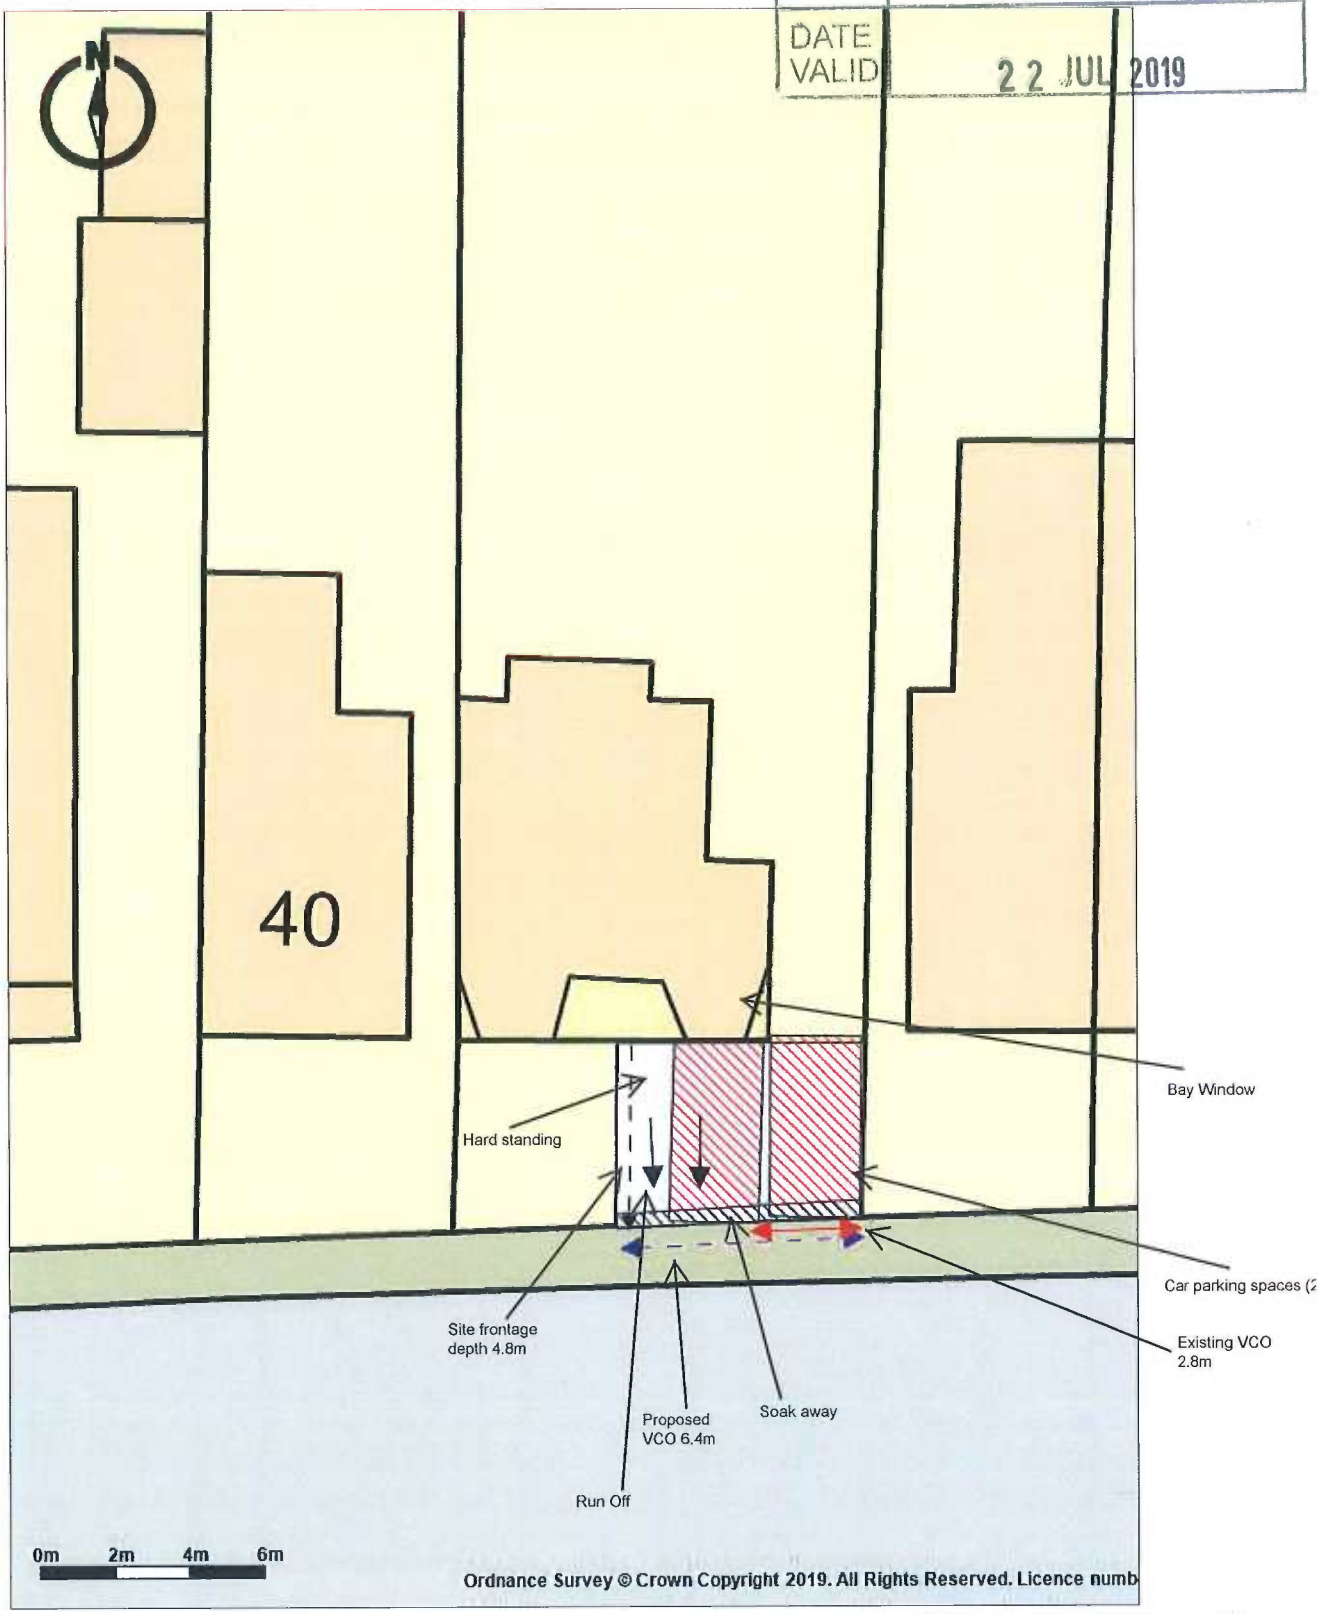

Promap V2
LANDMARK INFORMATION

Ordnance Survey © Crown Copyright 2019. All Rights Reserved.
Licence number 100022432
Plotted Scale - 1:200. Paper Size - A4

Key

- Hard standing
- Run Off
- Existing VCO 2.8m
- Proposed VCO 6.4m
- Site frontage depth 4.8m