
Site Plan - scale 1:500 @ A4 paper size

17 Lynchmere Avenue, Lancing

DS/salisbury/04
01/03/2017

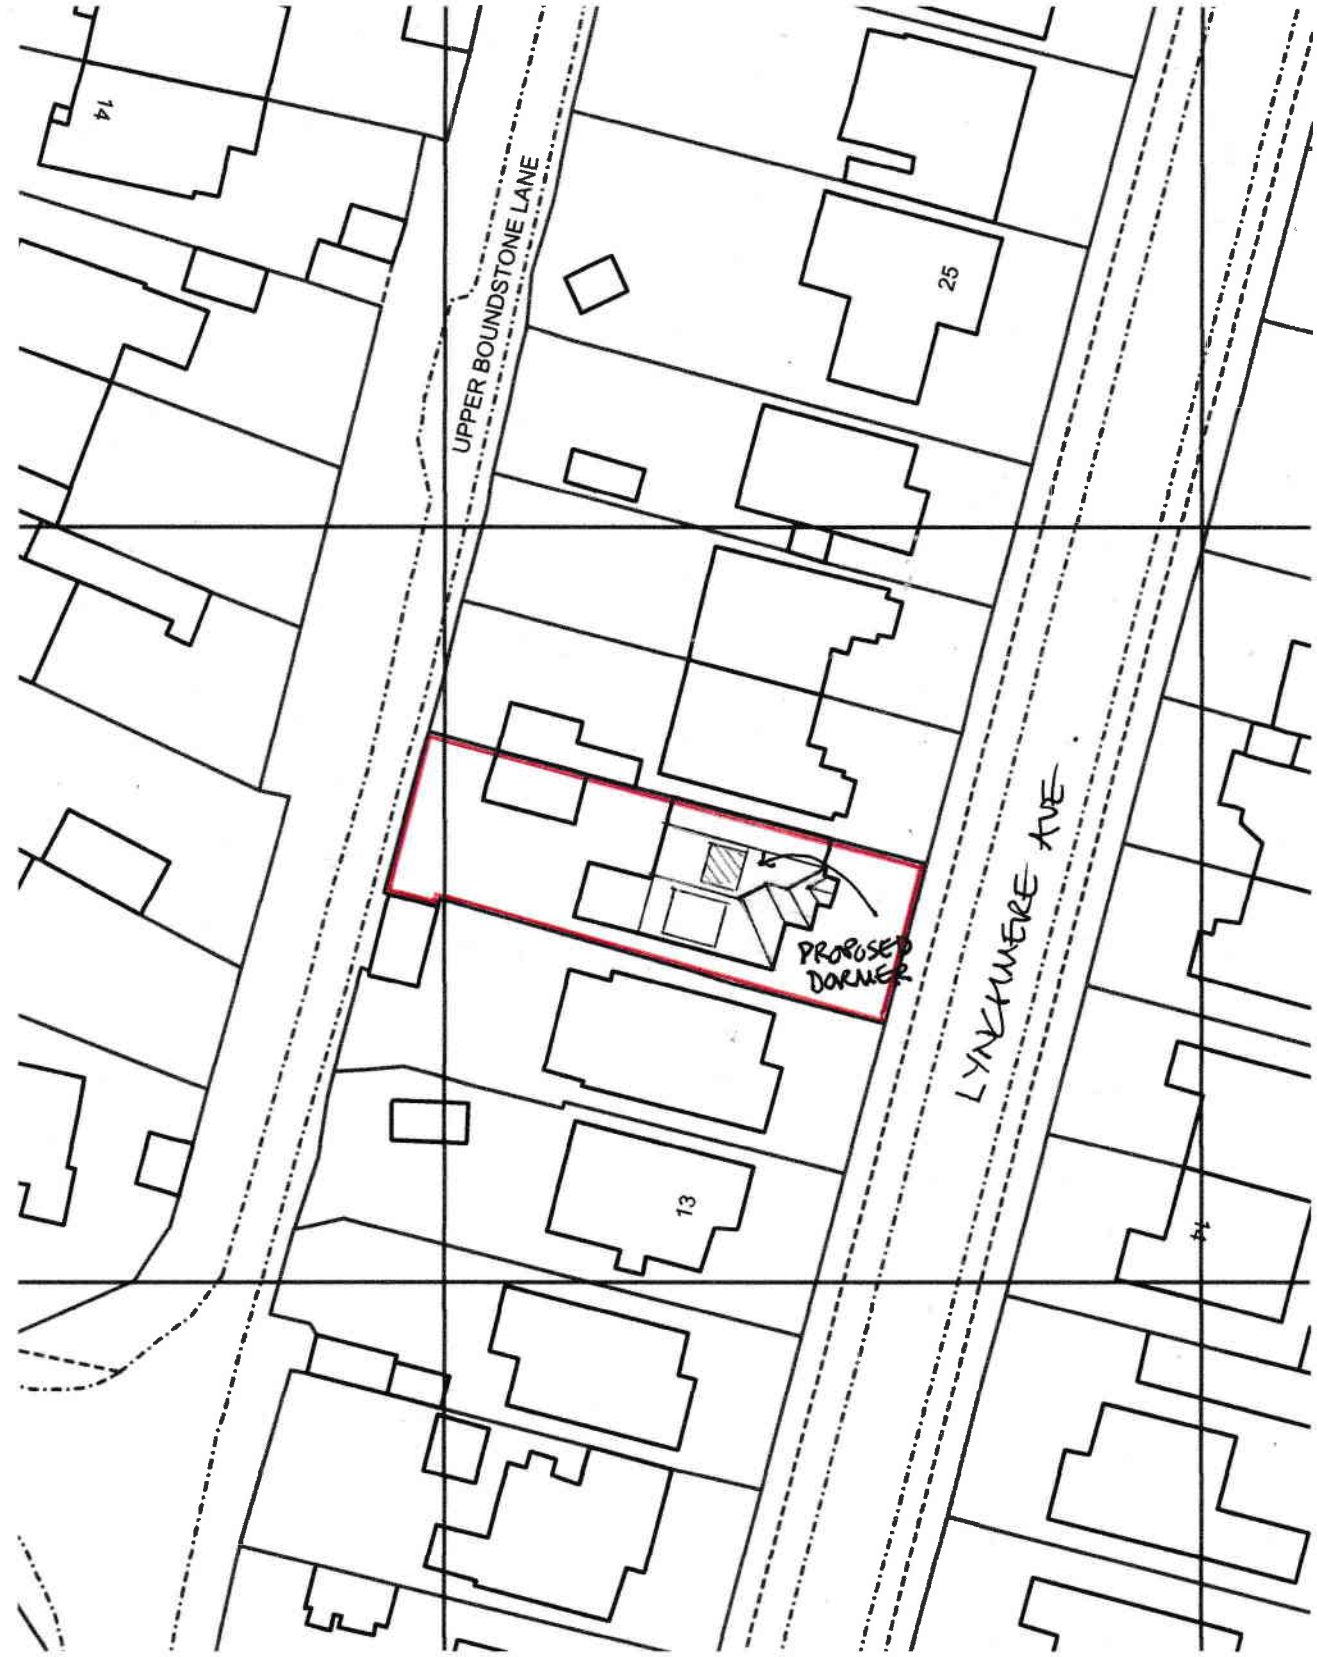

NORTH.

0 10 20 30M

Scale - 1:500 @ A4 Paper Size