do not scale all dimensions to be checked on site

revisions

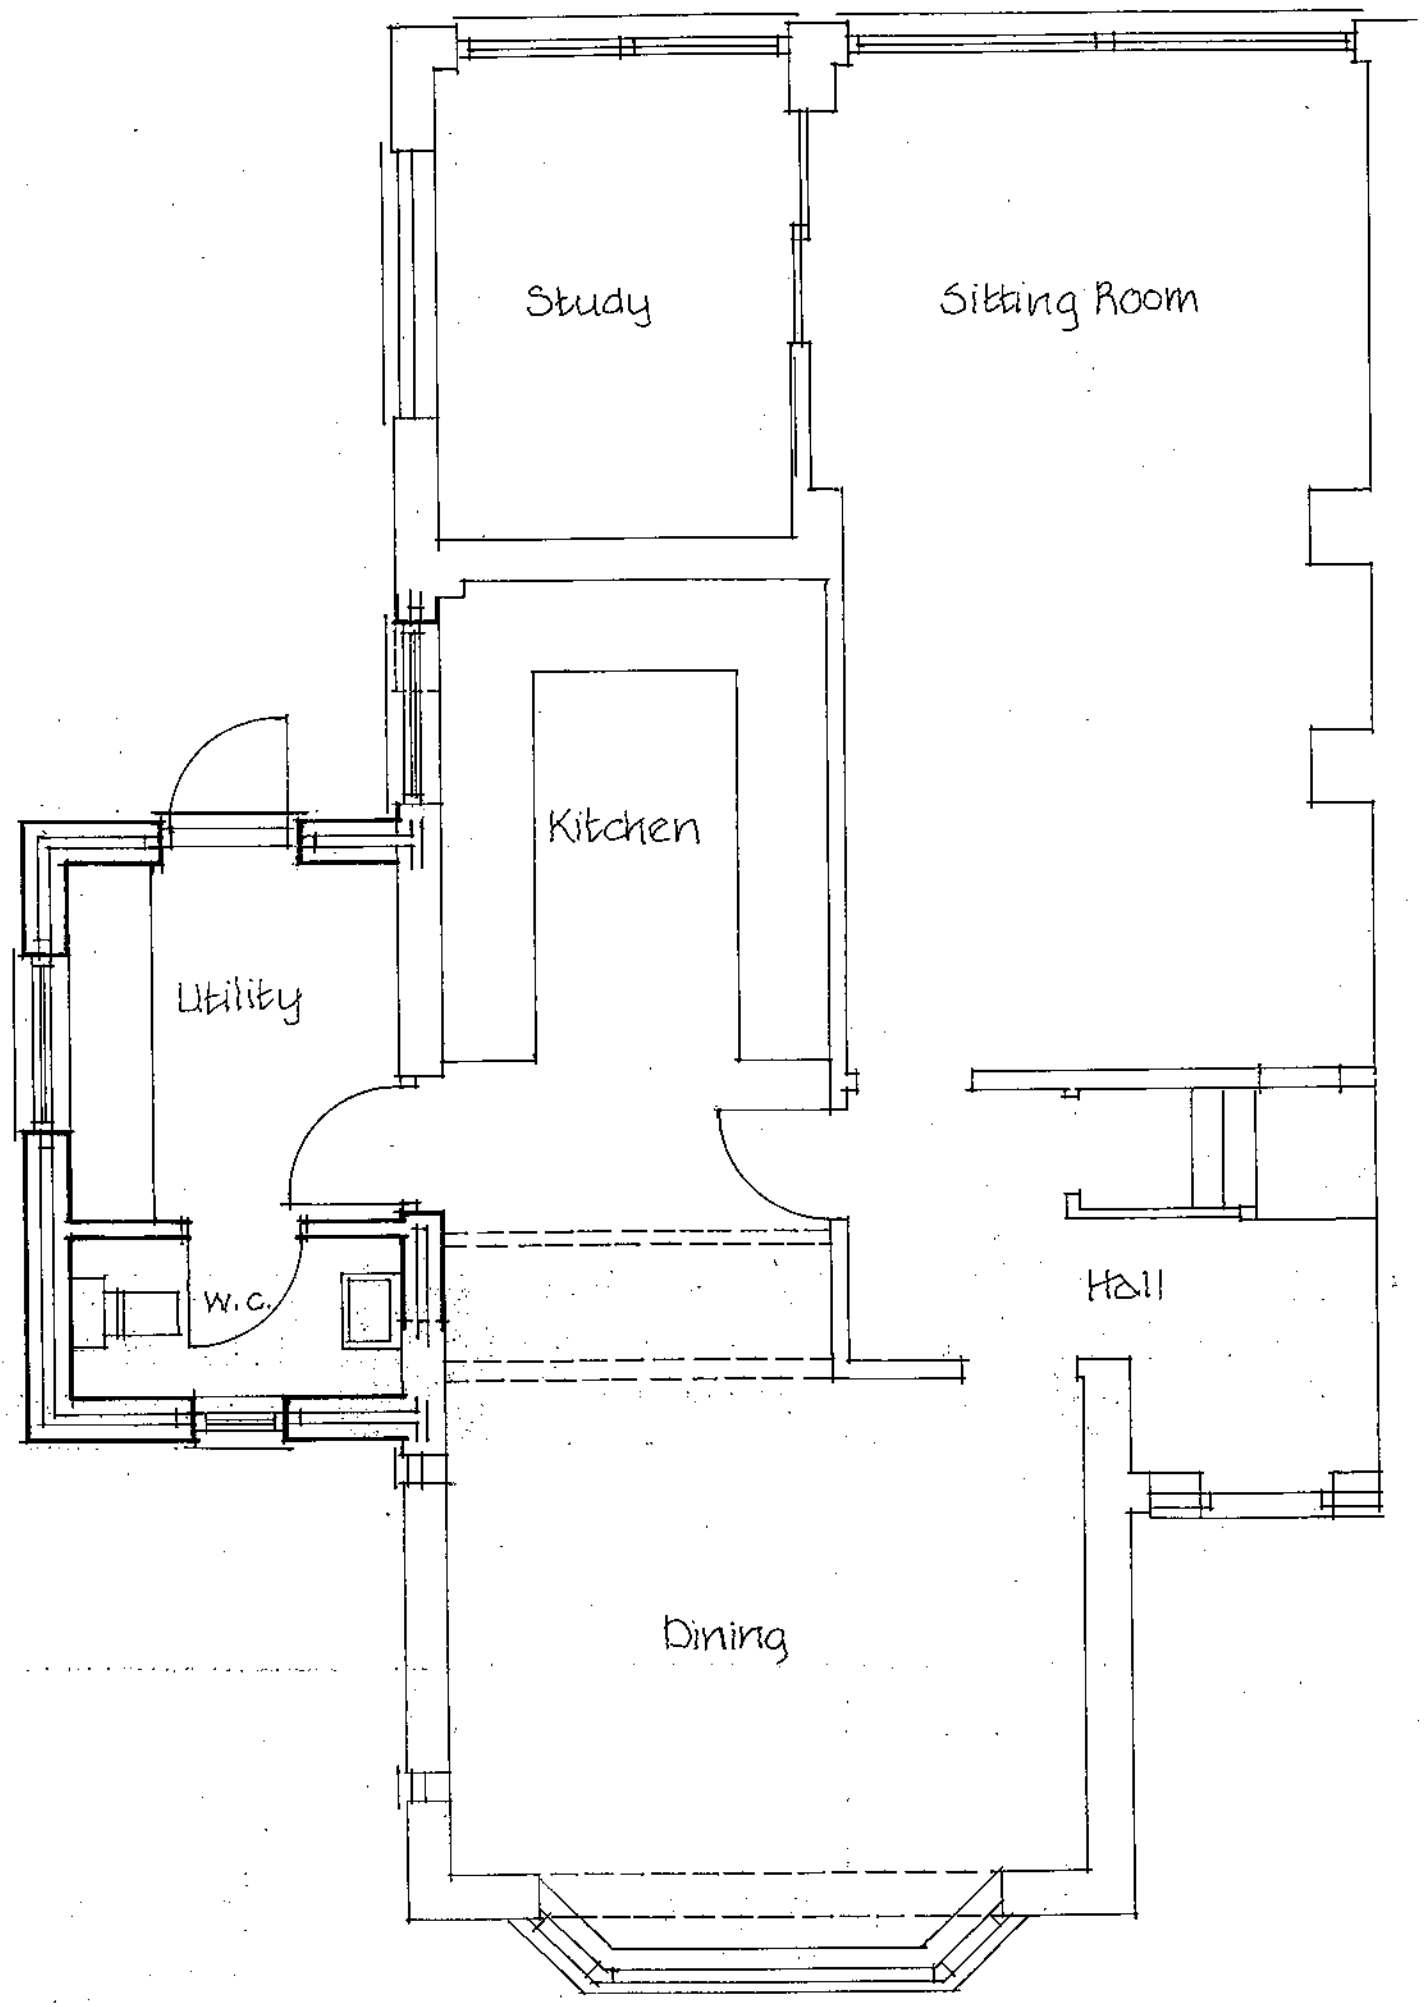

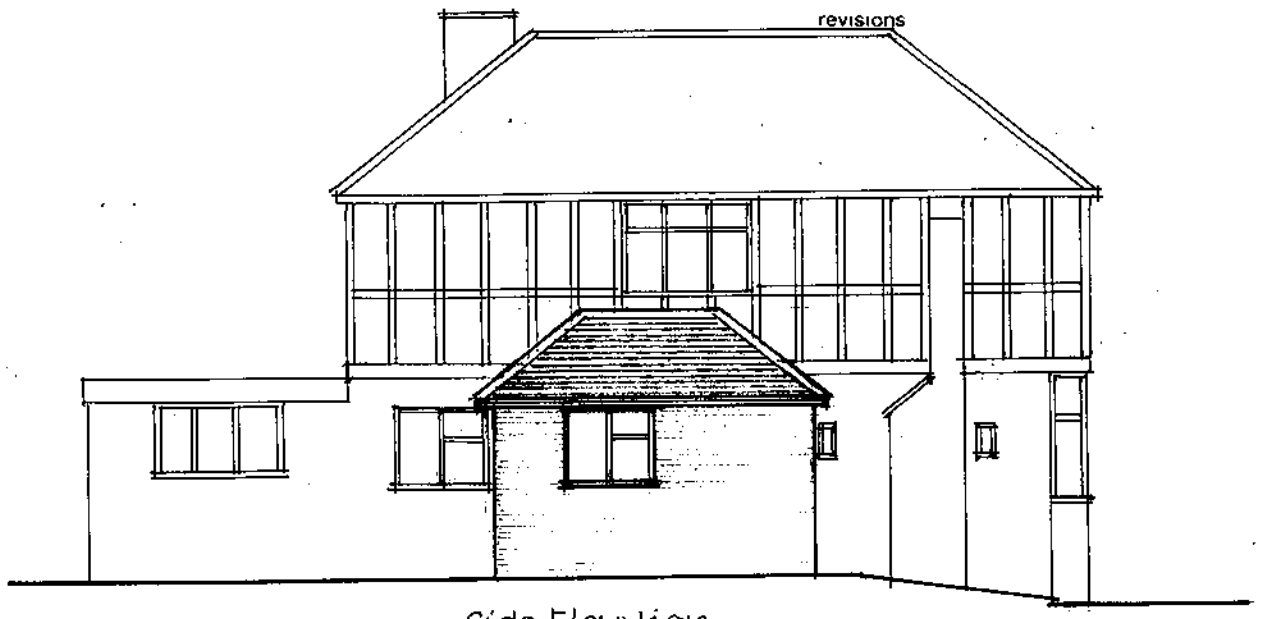

Side Elevation

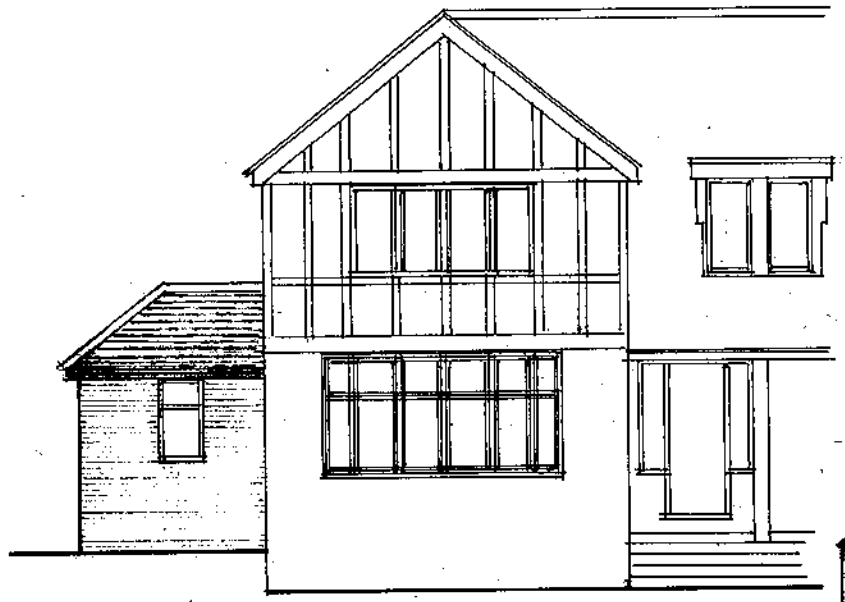

Front Elevation

-A- roof height increased sept'09

PETER SEARL associates

Flora
Upper Station Road
Henfield
West Sussex
BN5 9PJ
Tel: 01273 494994



Rear Elevation

title
370, Upper Shoreham Road
Shoreham-by-Sea
Proposed Utility Room
Plan & Elevations

date	scale	drawing number	rev
Aug'09	1:50 1:100	09.891/03	A

architects . interior designers
town planning consultants

Artworker DS(UK) 00942