Notes:
Do not scale this drawing.

All levels and dimensions are to be checked on site.

This drawing is to be read in conjunction with all relevant consultants drawings and specifications, together with safety plan requirements.

Copyright: This drawing must not be copied, emended nor reproduced without the prior written agreement of BSC.

Denotes Existing Walls Removed

Denotes Existing Walls

Denotes New Walls

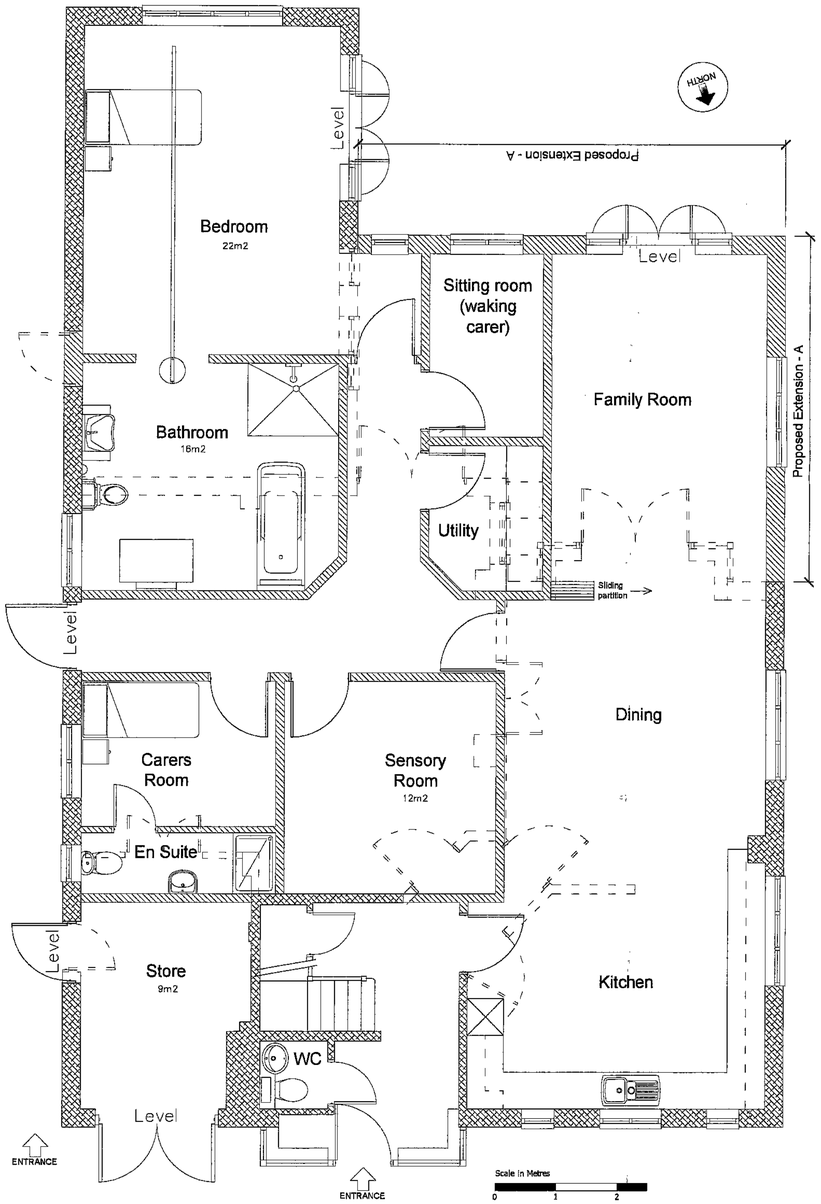

Ground Floor Plan - Proposed

Scale 1:50

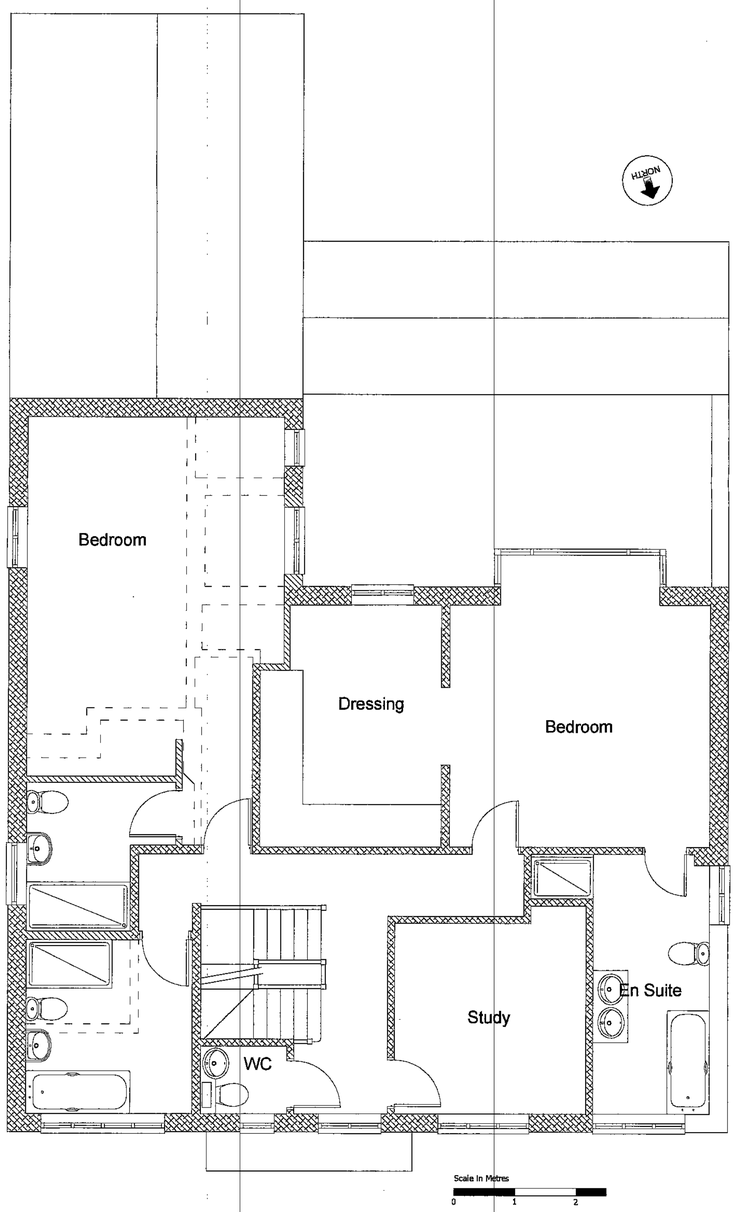

First Floor Plan - Proposed

Scale 1:50

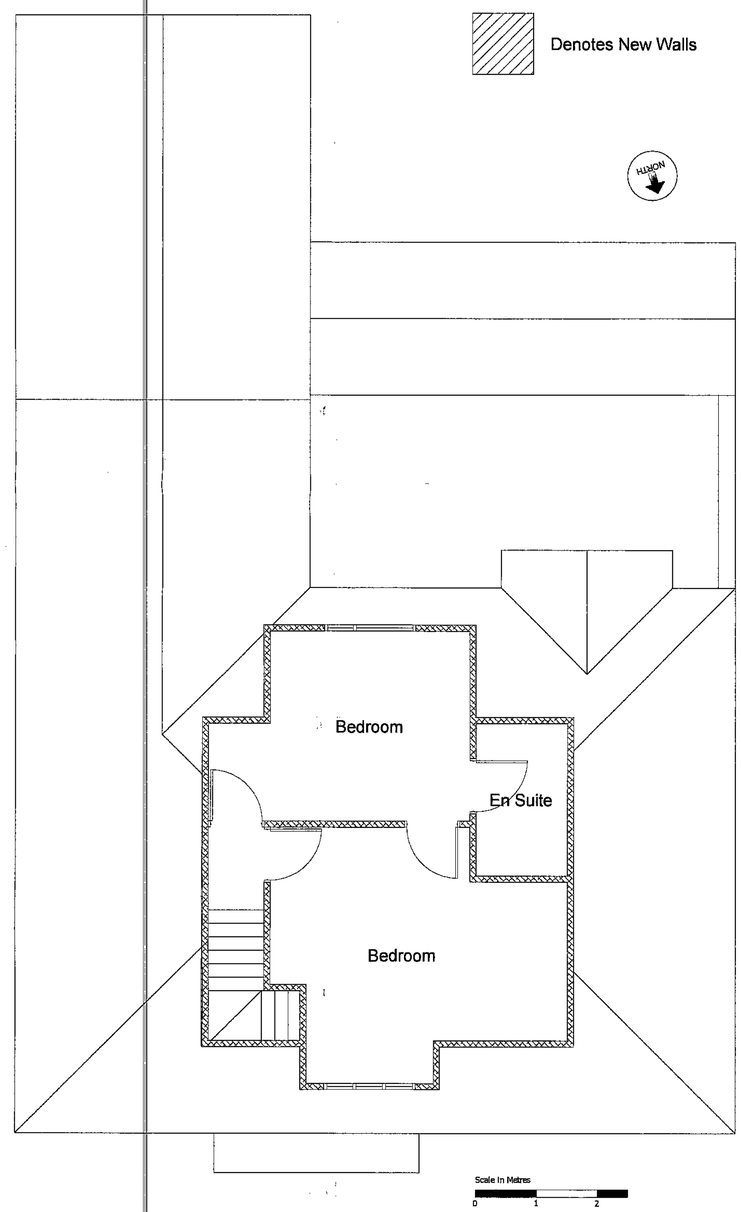

Second Floor Plan - Proposed (unchanged)

Scale 1:50

GF plan amended in line with planning officers comments and OT recommendations.

A	Donny Barker	28/09/09
Rev	Drawn	Date

First Issue

--	Donny Barker	24/08/2009
Rev	Drawn	Date

BUILDING SOLUTIONS CONSULTANTS LIMITED

27 Old Gloucester Street
London
WC1N 3XX

Tel: 0845-688-0036
Fax: 0845-688-0063

297
Upper Shoreham Road
Shoreham by Sea

As Proposed - Plan.

Job No. 558	Scale: 1:50@A1
Drawing No. AL--103	Rev. A