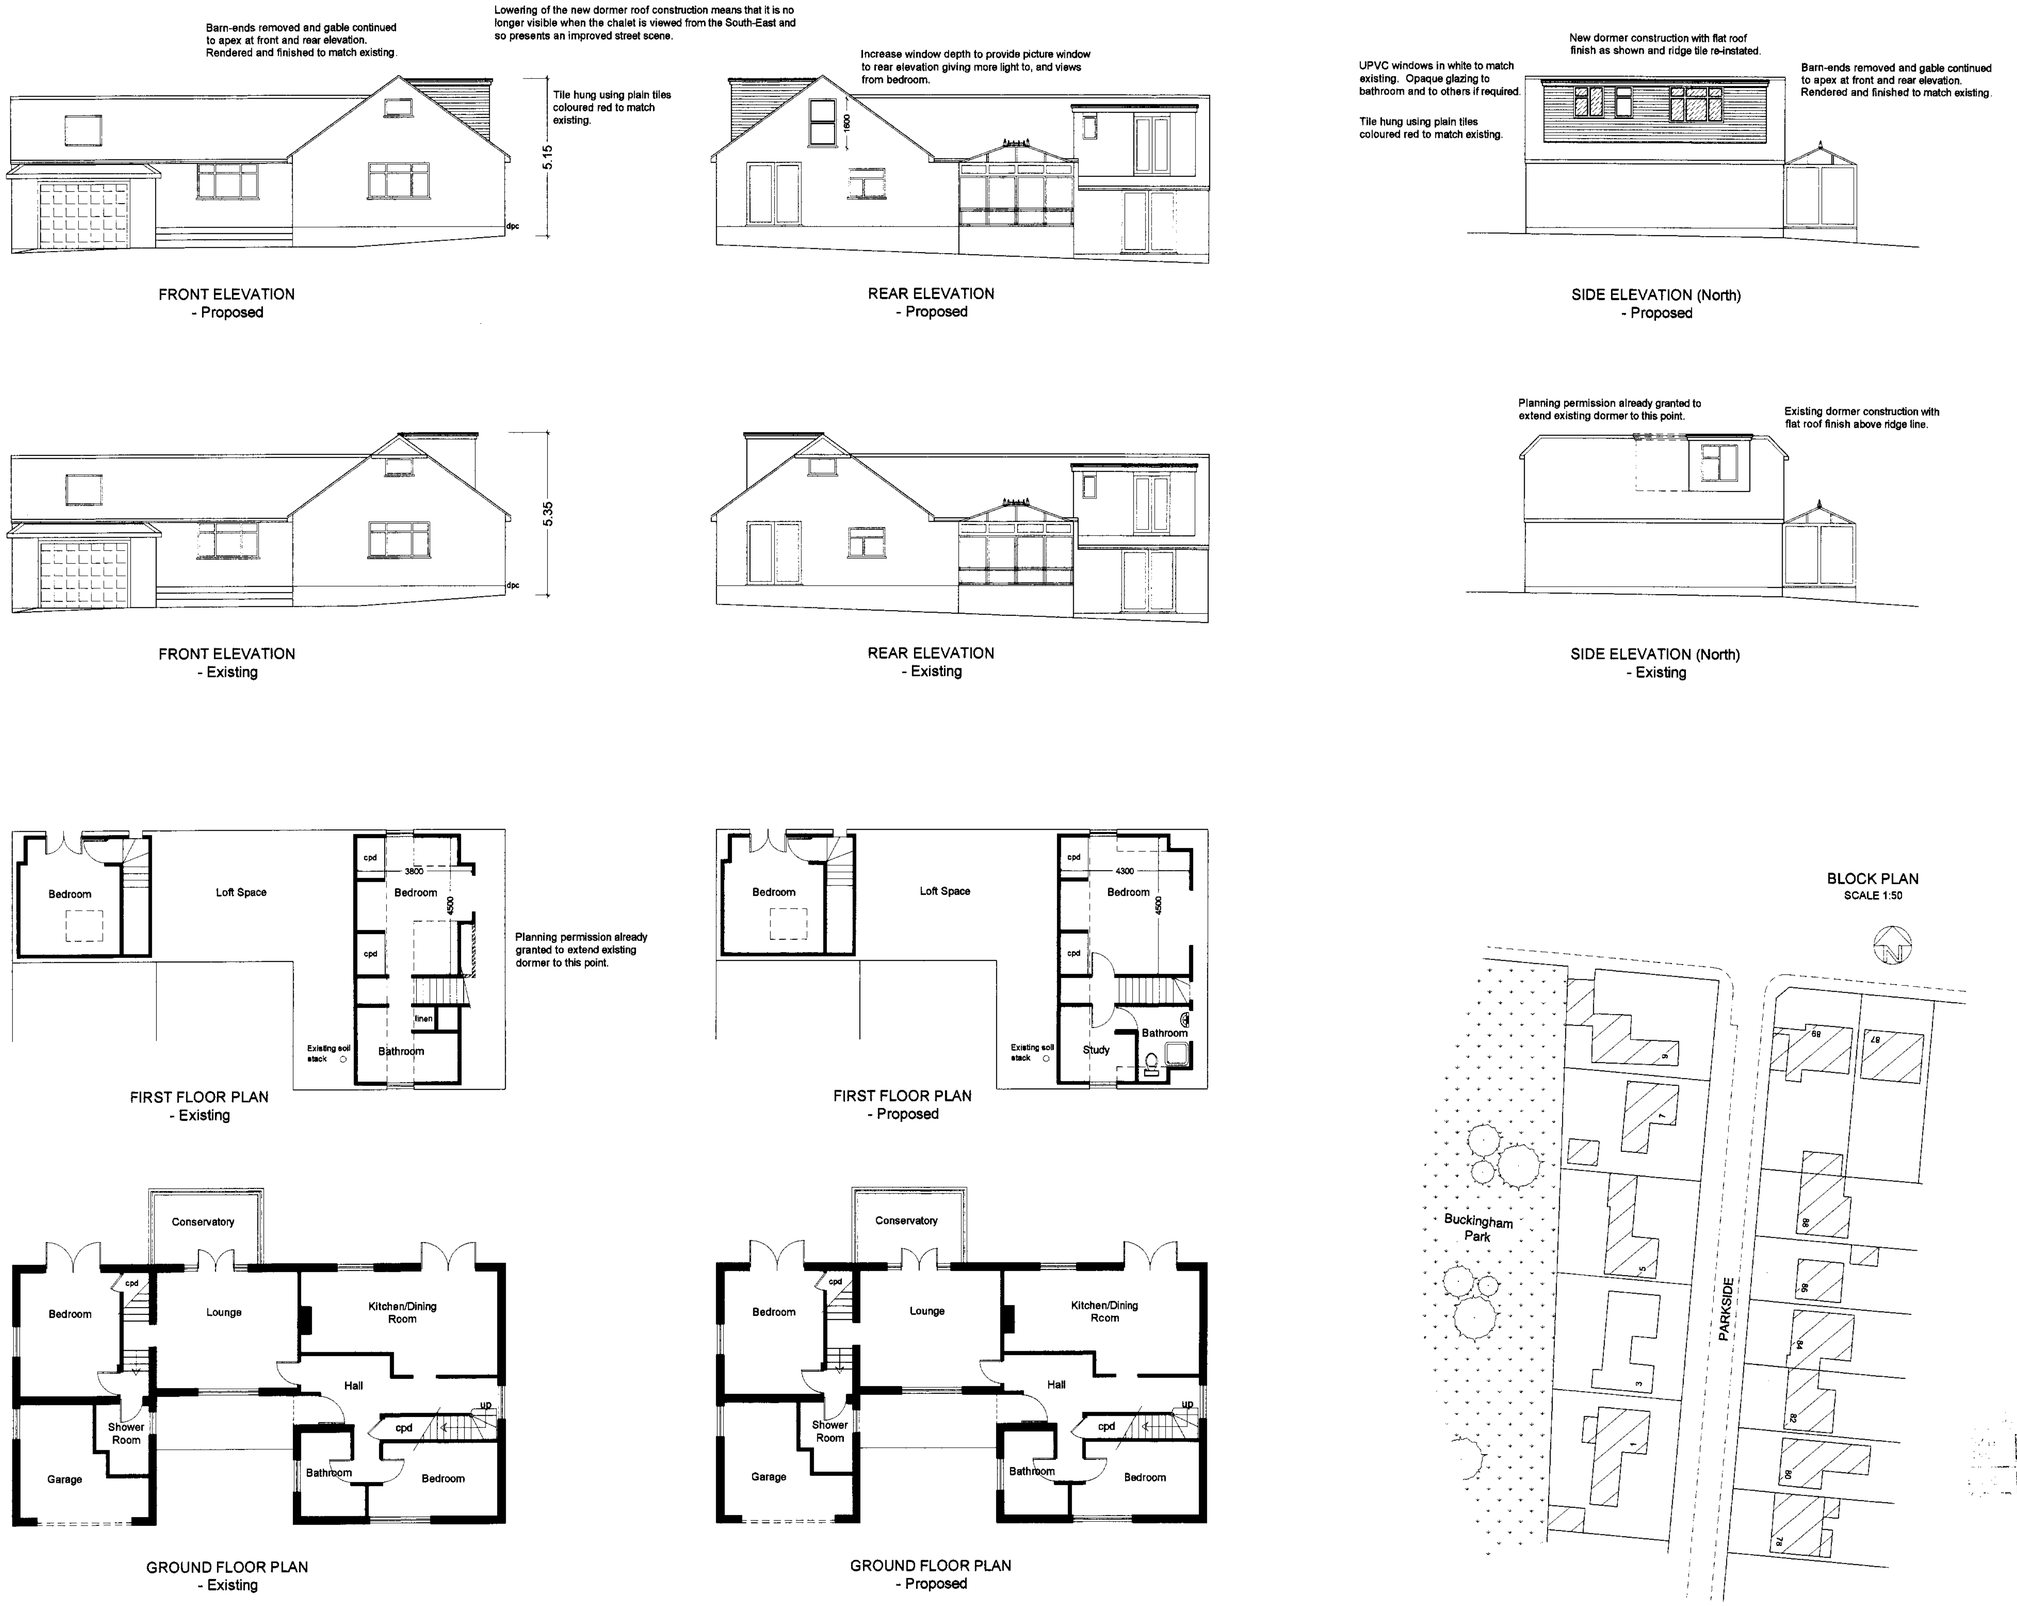

FRONT ELEVATION
- Proposed

REAR ELEVATION
- Proposed

SIDE ELEVATION (North)
- Proposed

FRONT ELEVATION
- Existing

REAR ELEVATION
- Existing

SIDE ELEVATION (North)
- Existing

FIRST FLOOR PLAN
- Existing

FIRST FLOOR PLAN
- Proposed

GROUND FLOOR PLAN
- Existing

GROUND FLOOR PLAN
- Proposed

BLOCK PLAN
SCALE 1:50

NOTES

All dimensions must be checked on site and not scaled from this drawing.

NOTES

	Date	Revisions
A		

© COPYRIGHT 2005

Copyright for all designs and drawings in whole or in part shall remain with Graeme Marshall in accordance with the Copyright Act.

Client

Mr & Mrs N Gunn
3 Parkside
Shoreham-By-Sea
West Sussex
BN43 6HA

07736572651

Job Title

Proposed extension of existing dormer to north elevation to provide added headroom and improved floor layout.

Drawing Title

Floorplans and Elevations showing existing and proposed views.

Scale

1 : 100

Date

18 August 2009

Drawn by

G W Marshall

Drg No.

GM / NG / 900

Apc/0331/09
24 AUG