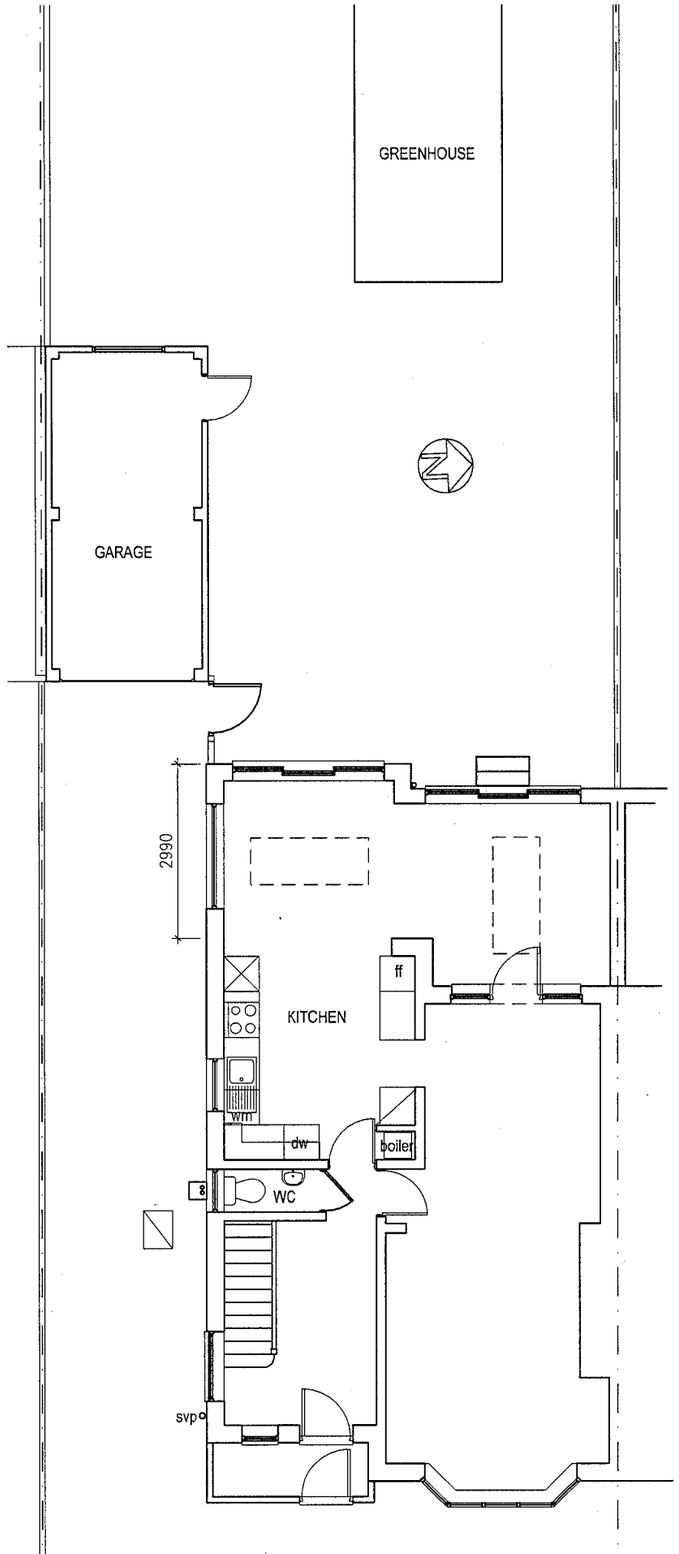

GROUND FLOOR PLAN

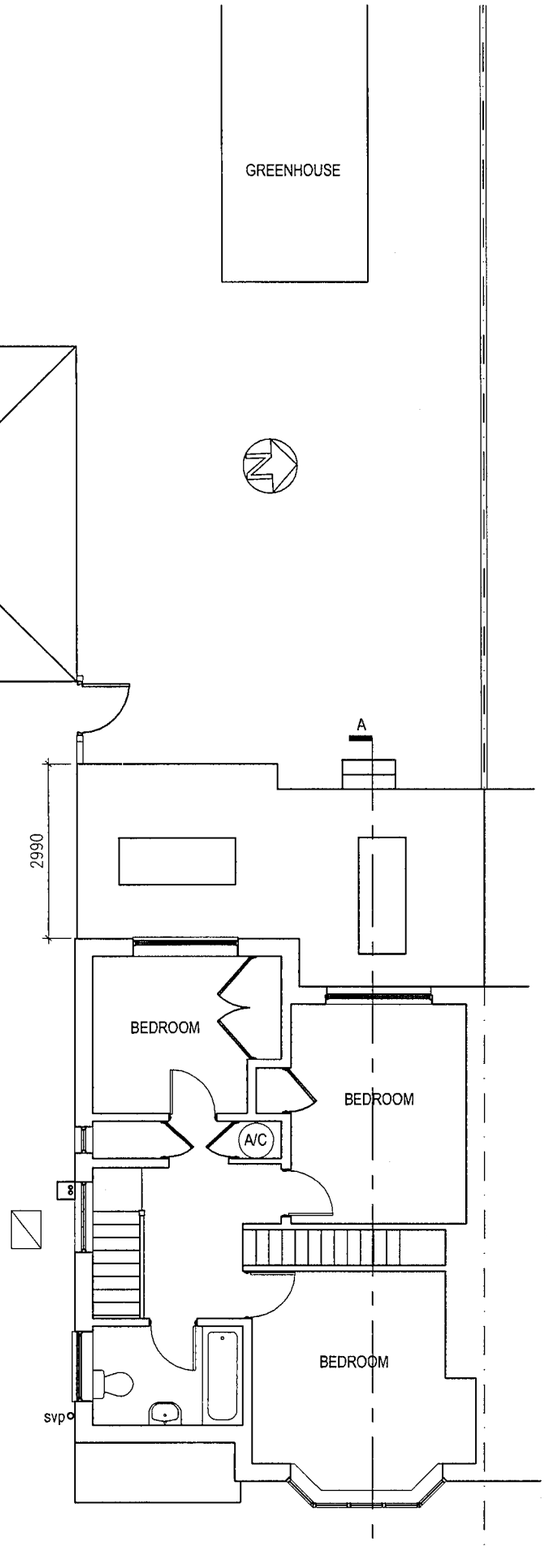

FIRST FLOOR PLAN

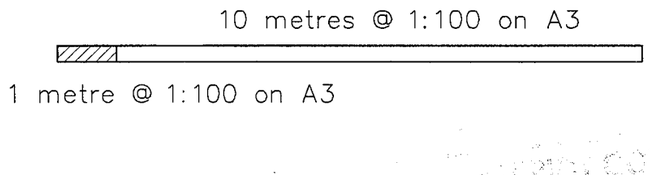

PLAN No. A0d0344109
DATE 03 SEP 2009

rev.	date

These drawings should be approved by Local Authority Building Control or other appropriate checking Authority prior to commencement of the work.

No dimensions to be scaled from this drawing.
All dimensions to be checked on site.
This drawing is copyright.

client
Maria Mele

project
52 Hawkins Road
Shoreham

drawing
Lawful Development Certificate
Proposed Plans

scale 1:100 date 15.08.2009

drawn CH

9 Kenton Road
Hove, East Sussex
BN3 4PG
tel: 01273 298217
fax: 01273 298217
e-mail: info@clairehaigharchitects.co.uk

Claire Haigh Associates Ltd

CH 318 /004 rev.