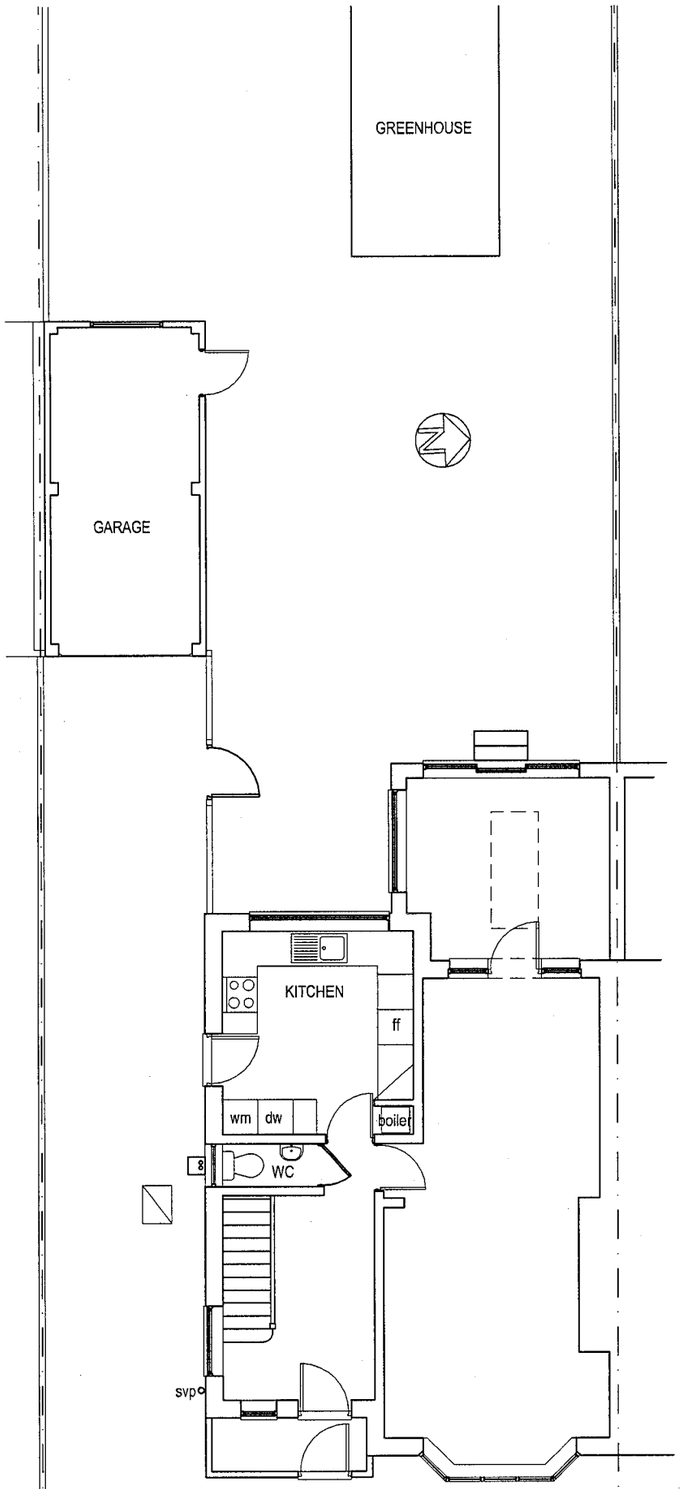

GROUND FLOOR PLAN

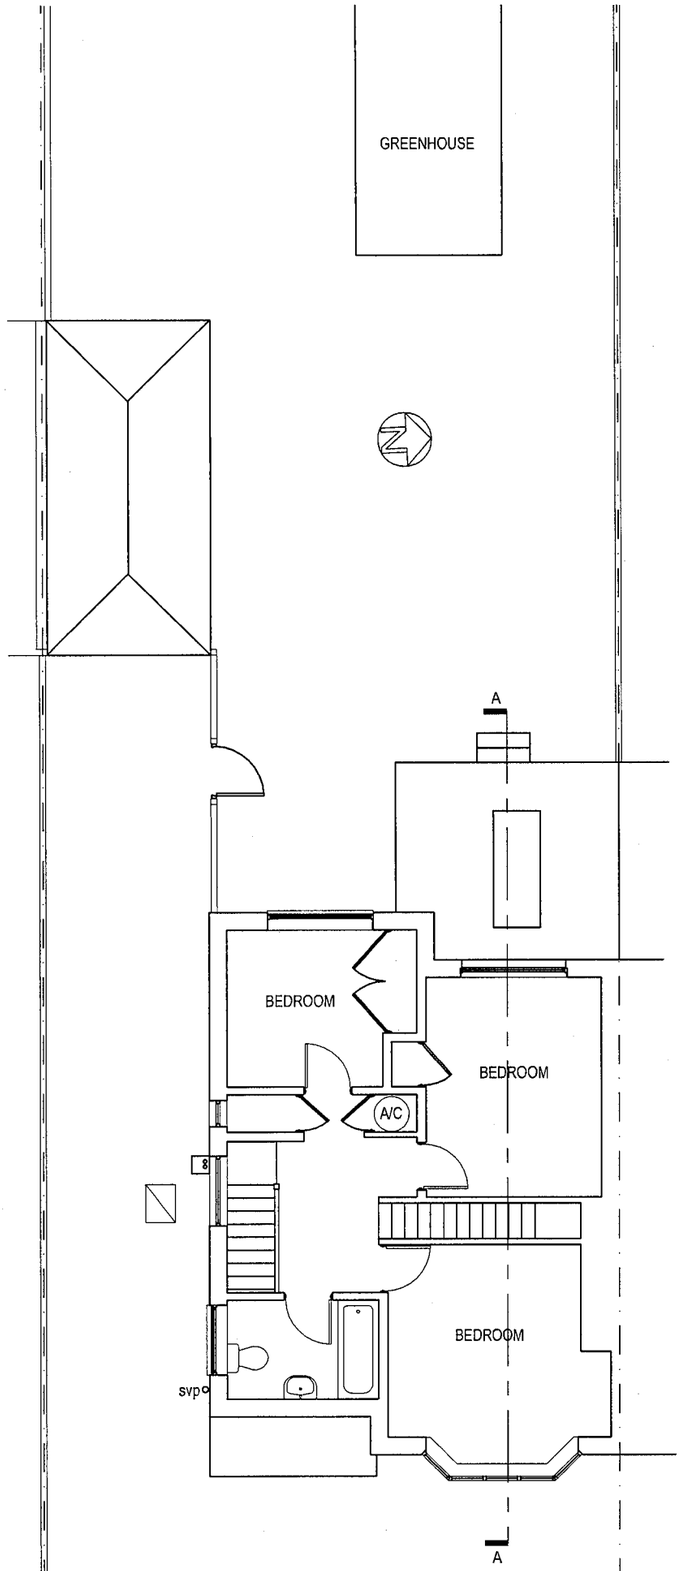

FIRST FLOOR PLAN

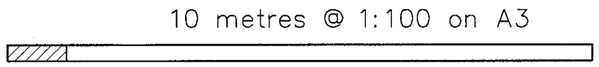

ADUR DISTRICT COUNCIL
PLANNING DIV
PLAN No. Ad03446.
DATE 03 SEP 2009

rev.	date

These drawings should be approved by Local Authority Building Control or other appropriate checking Authority prior to commencement of the work.

No dimensions to be scaled from this drawing.
All dimensions to be checked on site.
This drawing is copyright.

client: Maria Mele

project: 52 Hawkins Road
Shoreham

drawing: Existing Plans

scale: 1:100 date: 15.07.2009

drawn: CH

9 Kenton Road
Hove, East Sussex
BN3 4PG
tel: 01273 298217
fax: 01273 298217
e-mail: info@clairehaigharchitects.co.uk

Claire Haigh Associates Ltd

CH318 /002 rev.