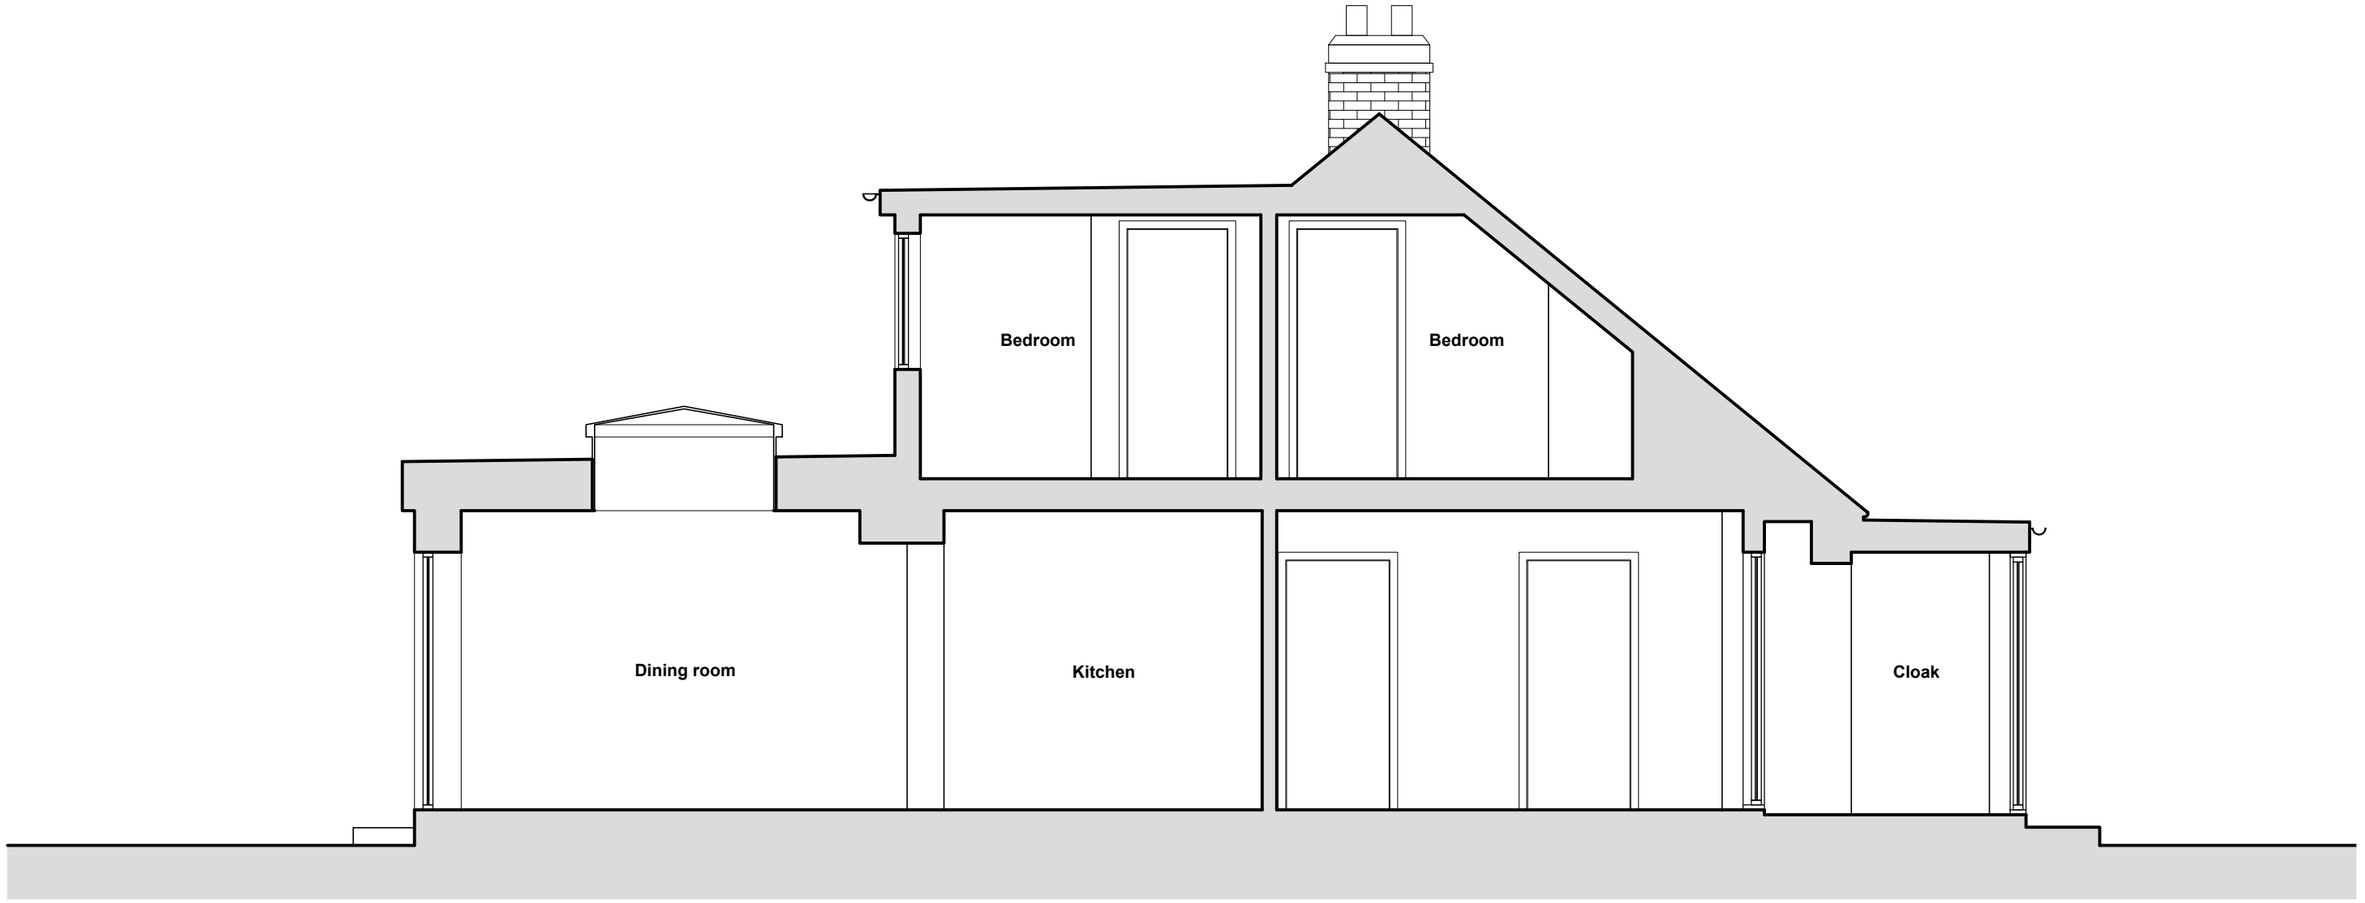


Section As Proposed

1:100 0 1 2 3 4 5 6 7 8 9 10

REV	DATE	DESCRIPTION
A	03/23	Drawing number updated to 16
B	03/23	Drawing description updated

PROJECT:
51 Hadrian Ave
Southwick, Brighton
BN42 4LJ

Date: 10/10/2022

DRAWING NO: 3D2022-51-16

TITLE: Section As Proposed

SCALE: 1:50 @ A3

REVISION: B

3Dnomix
3Dnomix@gmail.com
Mobile No. 07743 463741

This drawing should be read in conjunction with all other drawings. Do not scale. All Dimensions must be site checked. Copyright © 3Dnomix