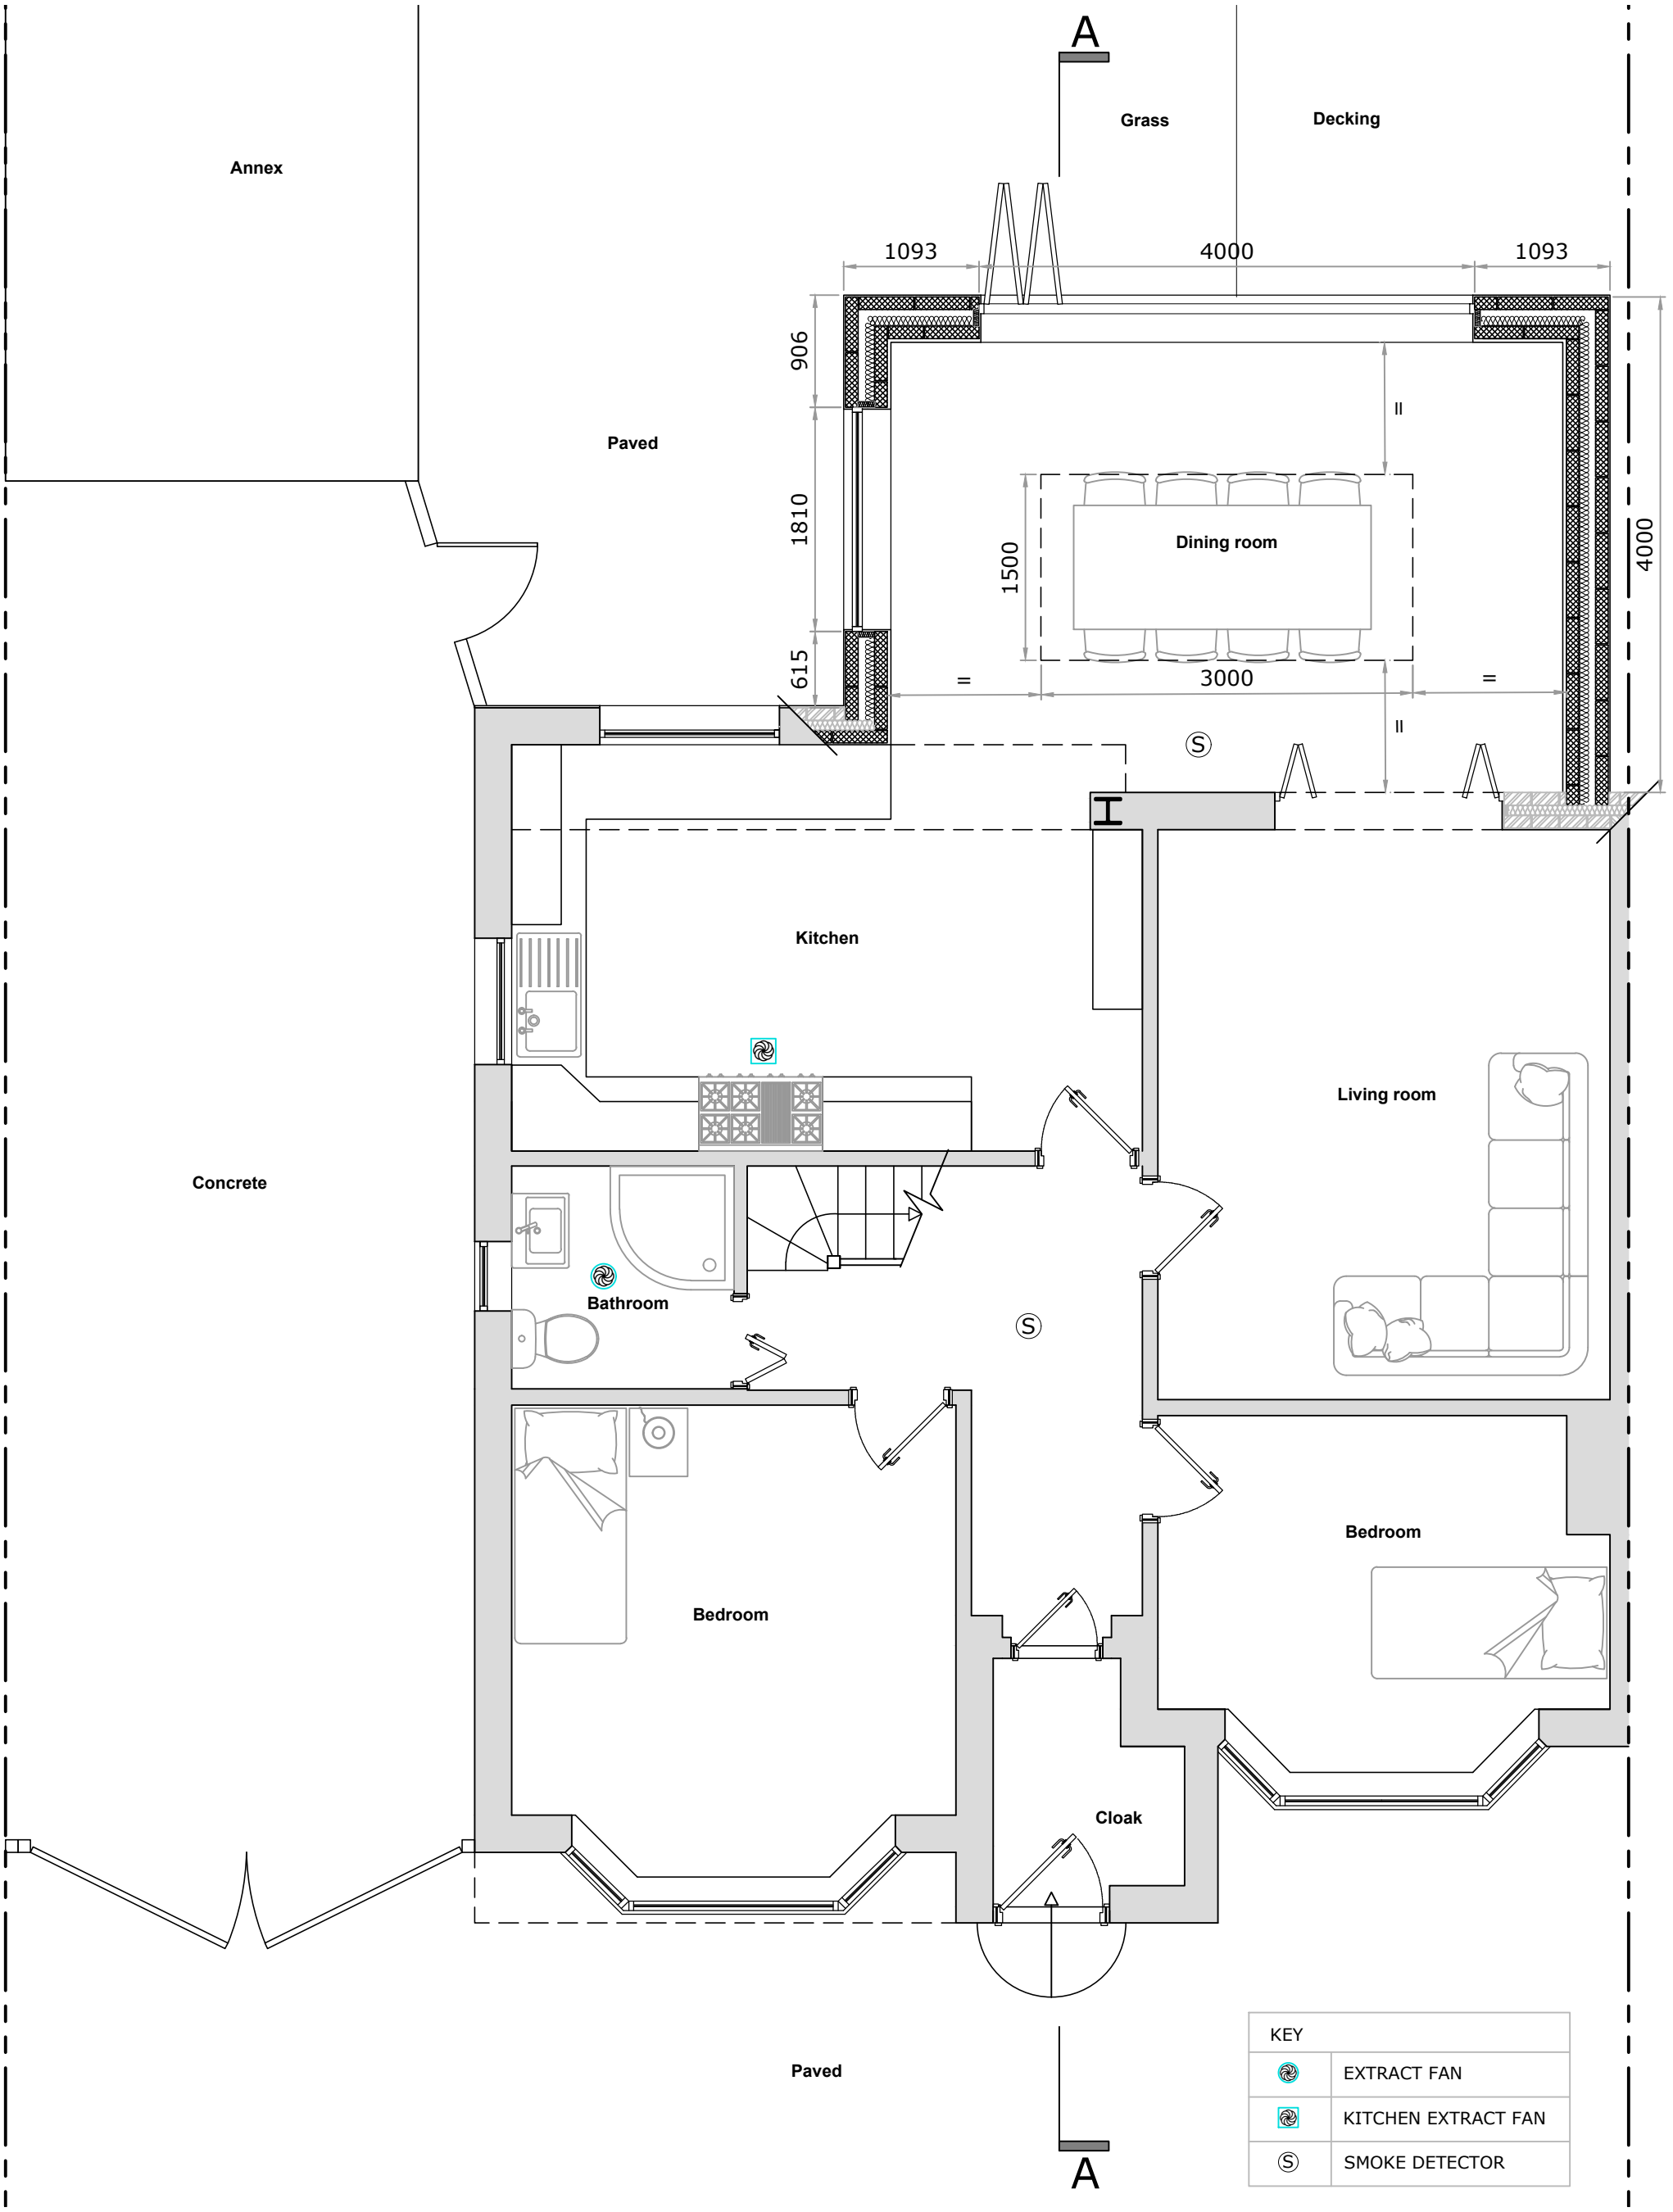


Ground Floor As Proposed

REV	DATE	DESCRIPTION

PROJECT:
51 Hadrian Ave
Southwick, Brighton
BN42 4LJ

TITLE:
Ground Floor Plan As Proposed

Date: 10/10/2022

DRAWING NO: 3D2022-51-12

SCALE: 1:50 @ A3

REVISION: -

3Dnomix
3Dnomix@gmail.com
Mobile No. 07743 463741

This drawing should be read in conjunction with all other drawings. Do not scale. All Dimensions must be site checked. Copyright © 3Dnomix