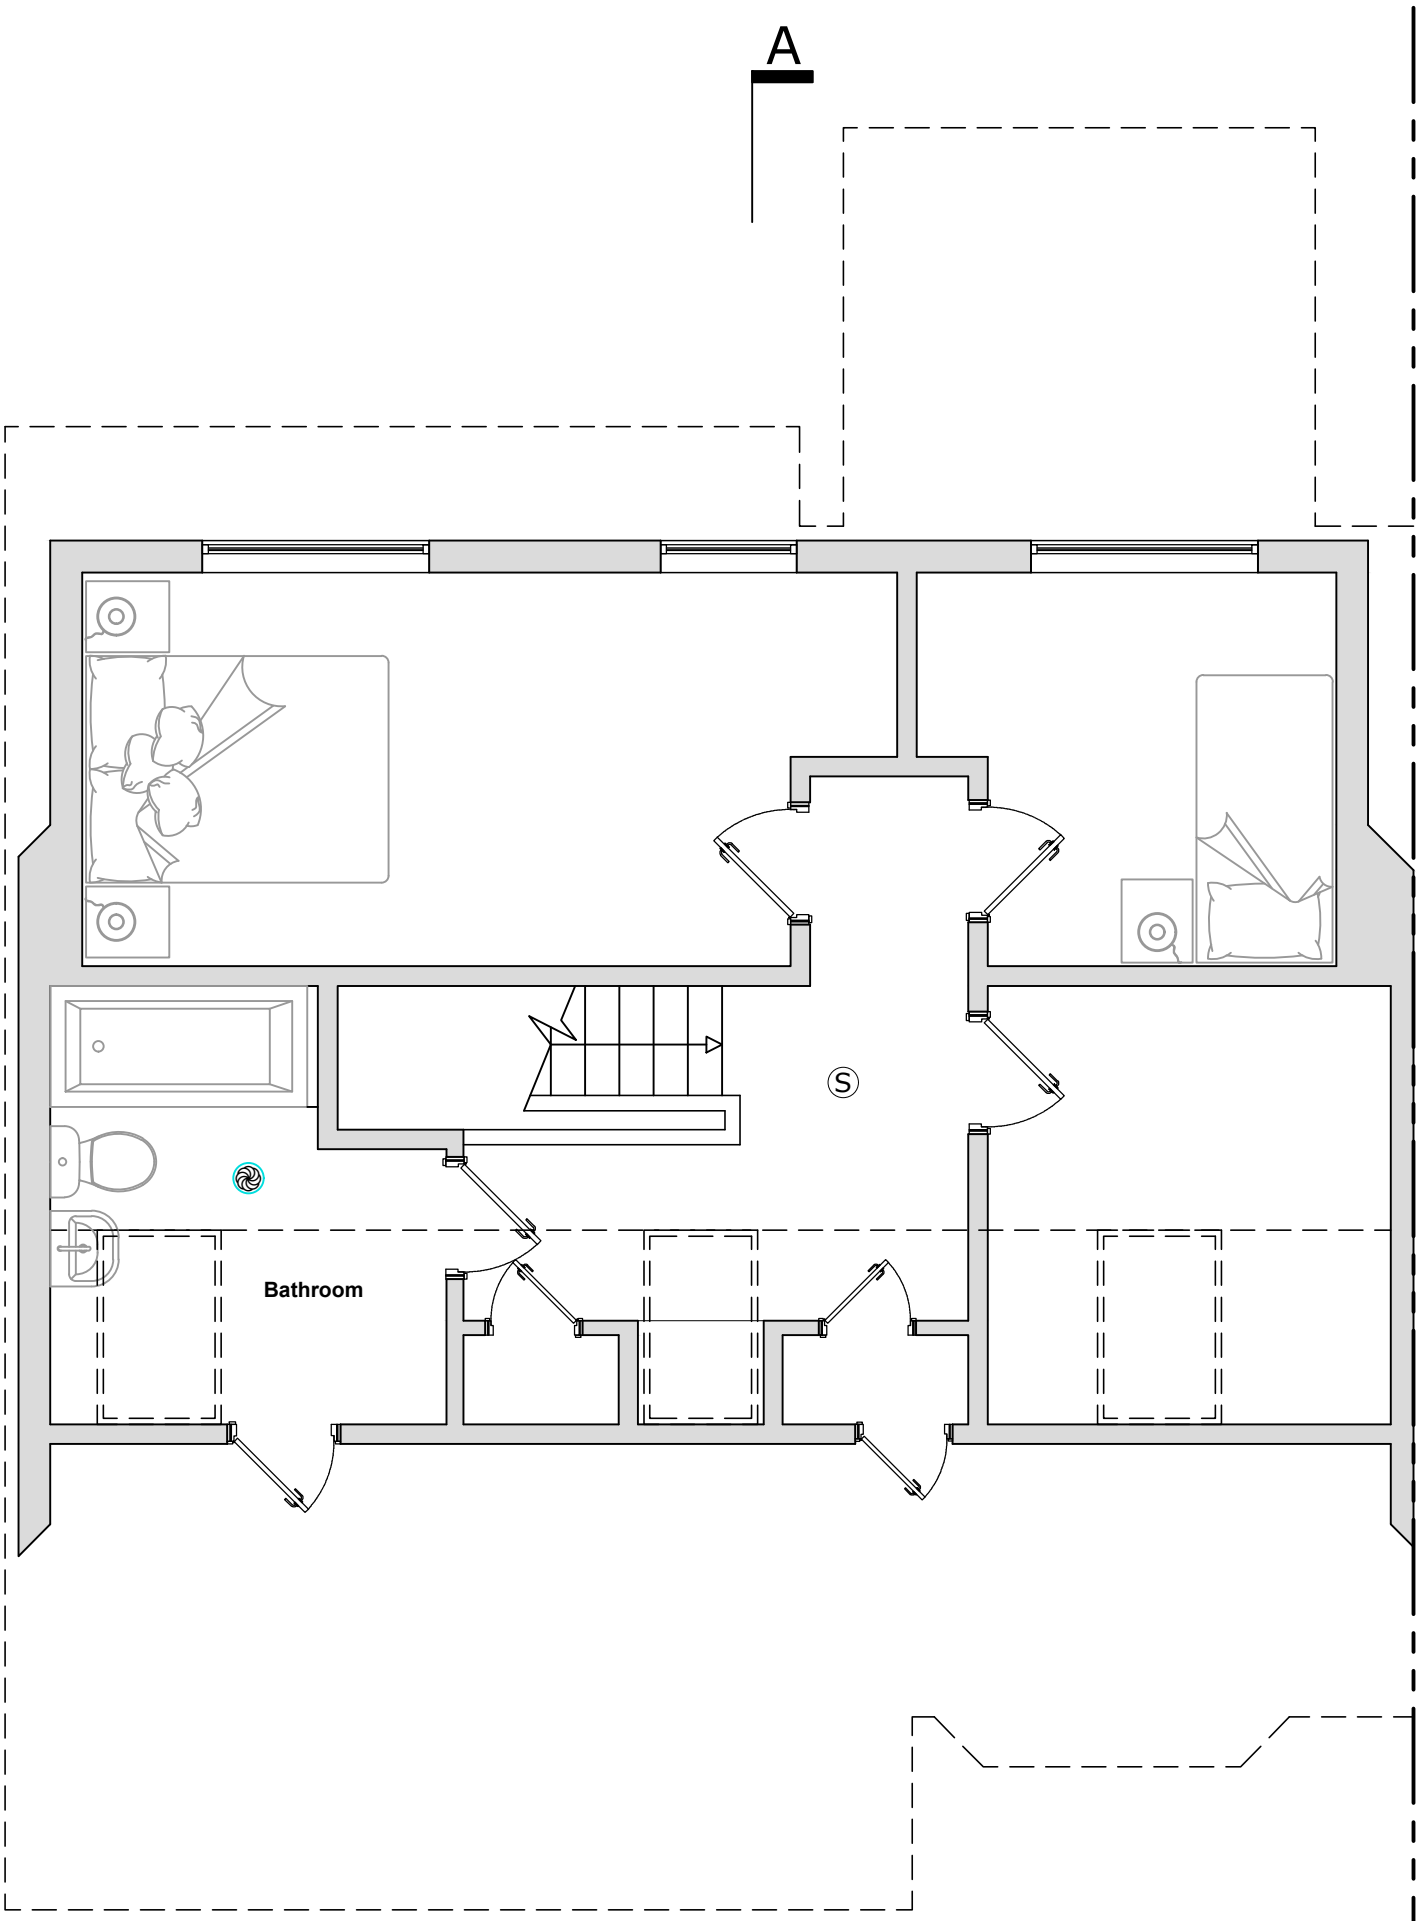


First Floor Plan As Existing

KEY	
	EXTRACT FAN
	KITCHEN EXTRACT FAN
Ⓢ	SMOKE DETECTOR

1:50 0 1 2 3 4 5 6 7 8 9 10m

REV	DATE	DESCRIPTION

PROJECT:
51 Hadrian Ave
Southwick, Brighton
BN42 4LJ

Date: 10/10/2022
DRAWING NO: 3D2022-51-03

TITLE:
First Floor Plan As Existing

SCALE: 1:50 @ A3
REVISION: -

3Dnomix
3Dnomix@gmail.com
Mobile No. 07743 463741

This drawing should be read in conjunction with all other drawings. Do not scale. All Dimensions must be site checked. Copyright © 3Dnomix