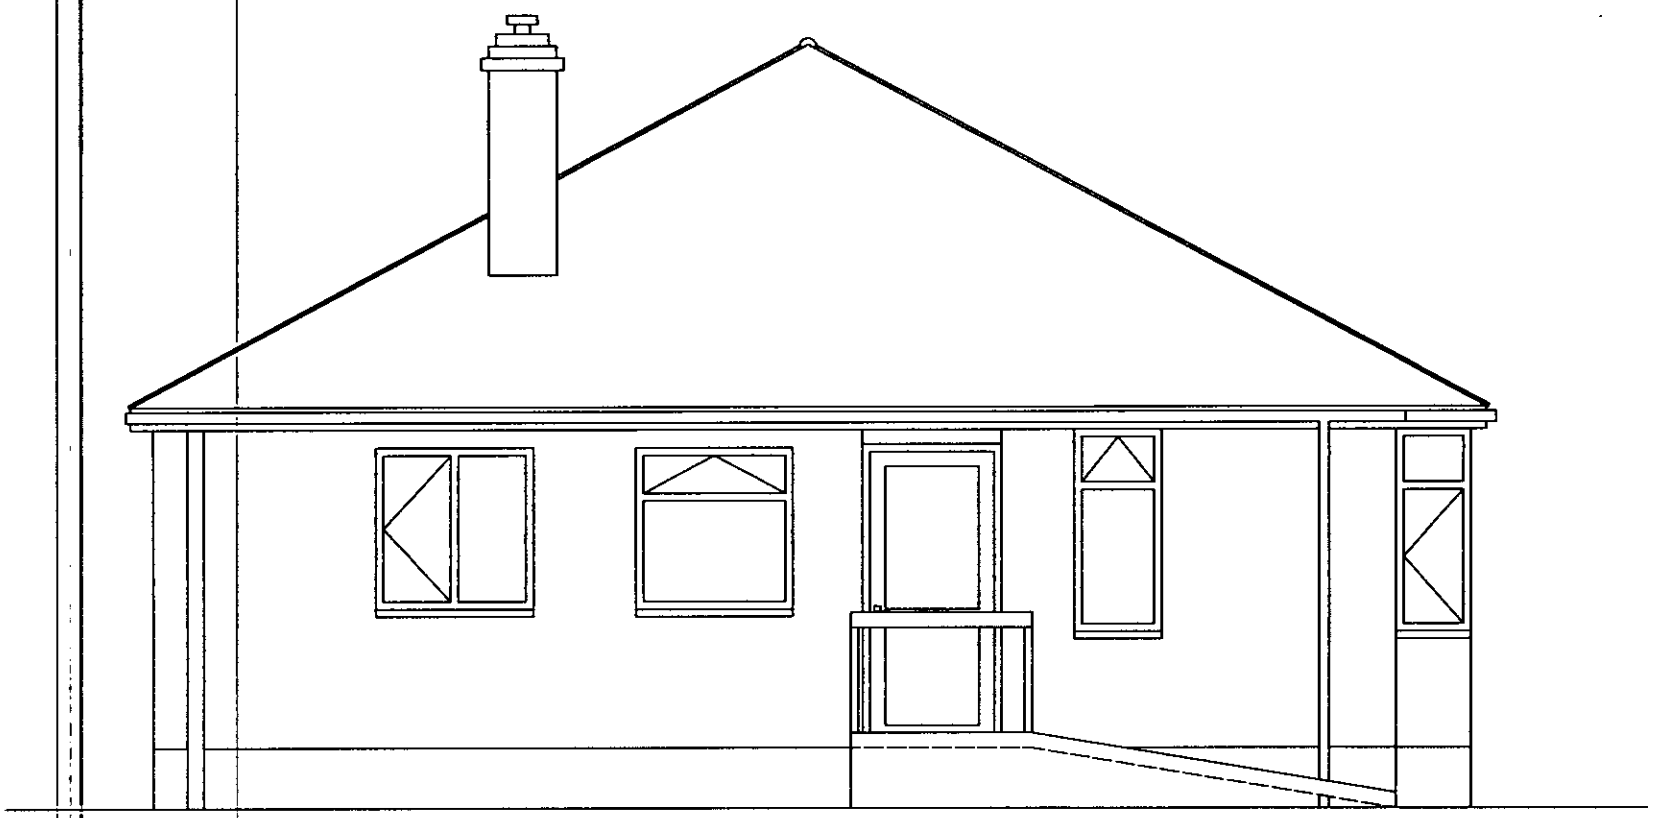

EXISTING SIDE ELEVATION (existing timber ramp)

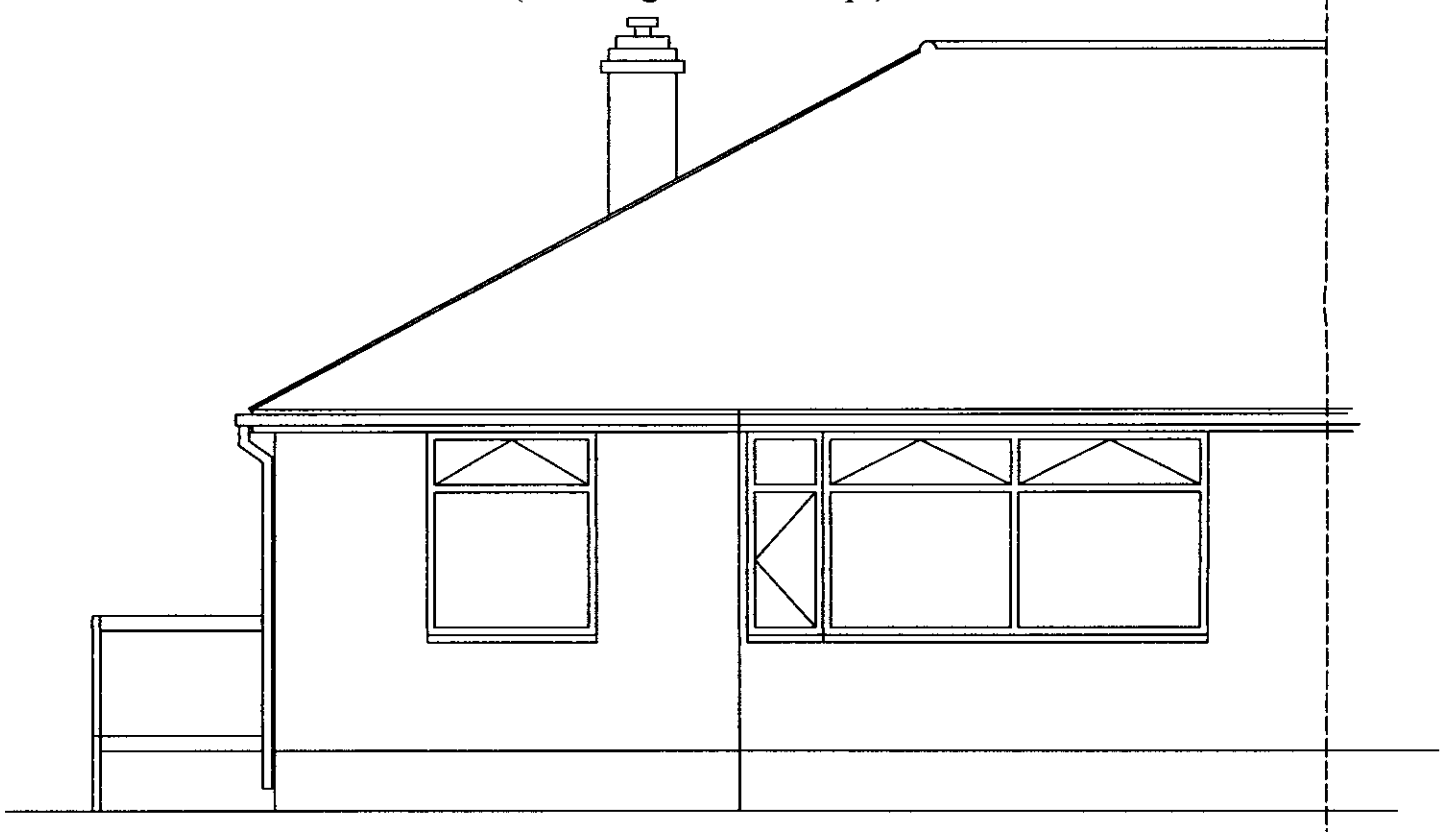

BOUNDARY

EXISTING FRONT ELEVATION

SCALE BAR

1 2 3 4

DATE VALID	PLAN	ADUR & WORTHING PLANNING SERVICES
12 JAN 2015	AWDM/ 0001/15	

Client		ADUR & WORTHING HOME IMPROVEMENT ASSISTANCE
BLAKE 1331/791 -04		
Drawn TD	Date 19/12/14	Adur & Worthing Councils Portland House Richmond Road Worthing, West Sussex BN11 1HS
Scale 1:50	Amended	