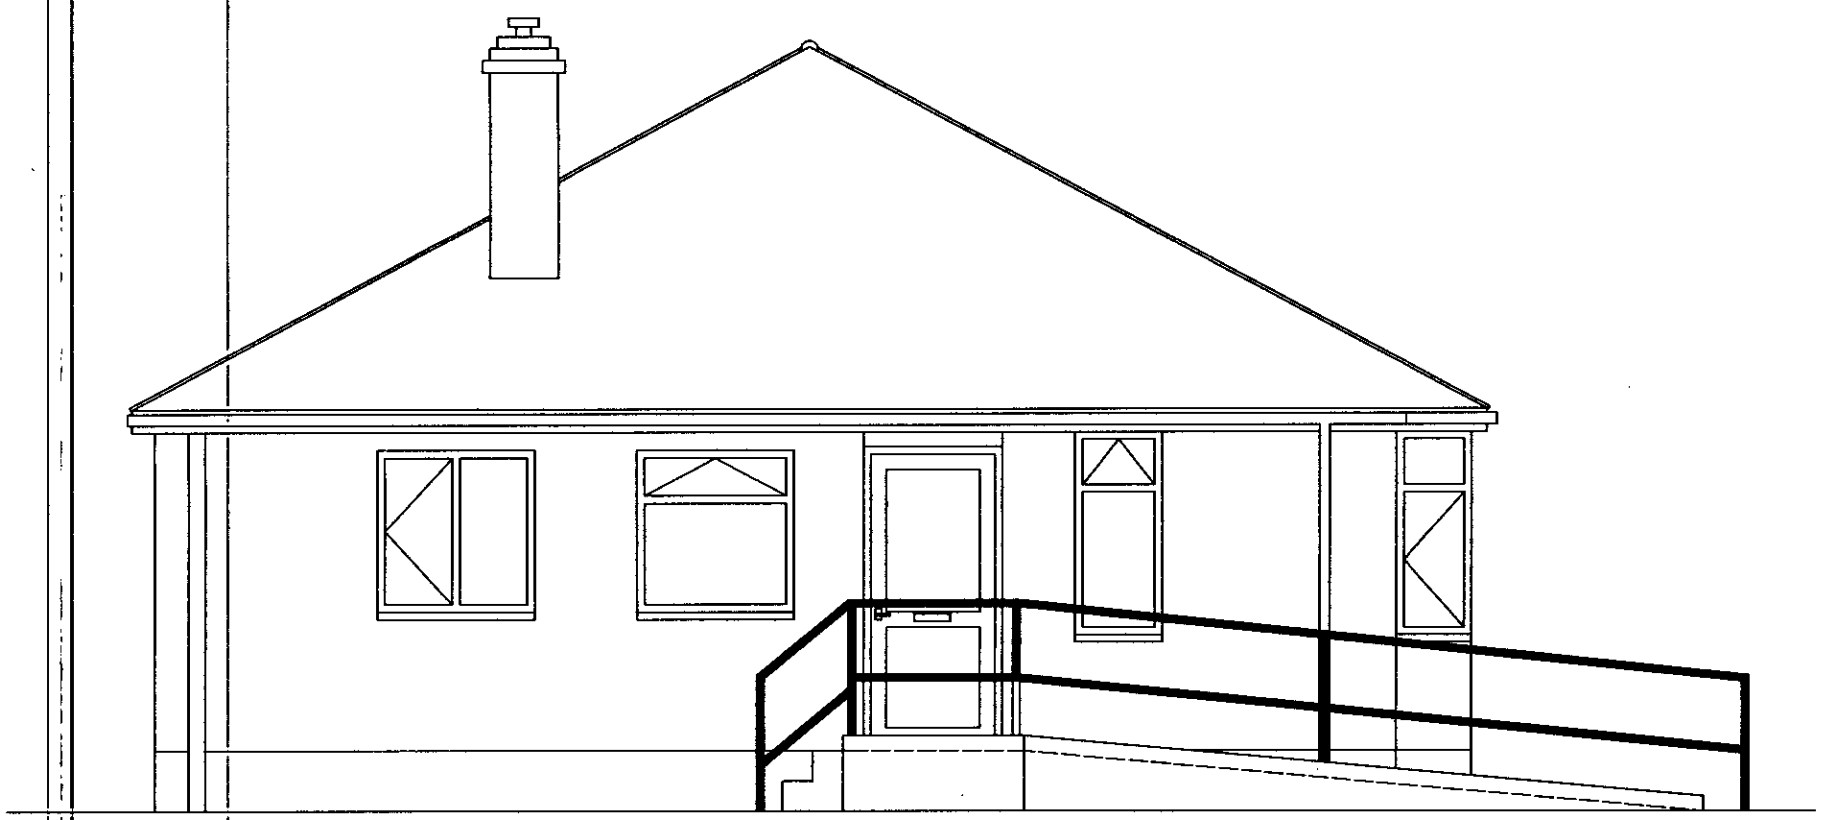

PROPOSED SIDE ELEVATION (new concrete ramp)

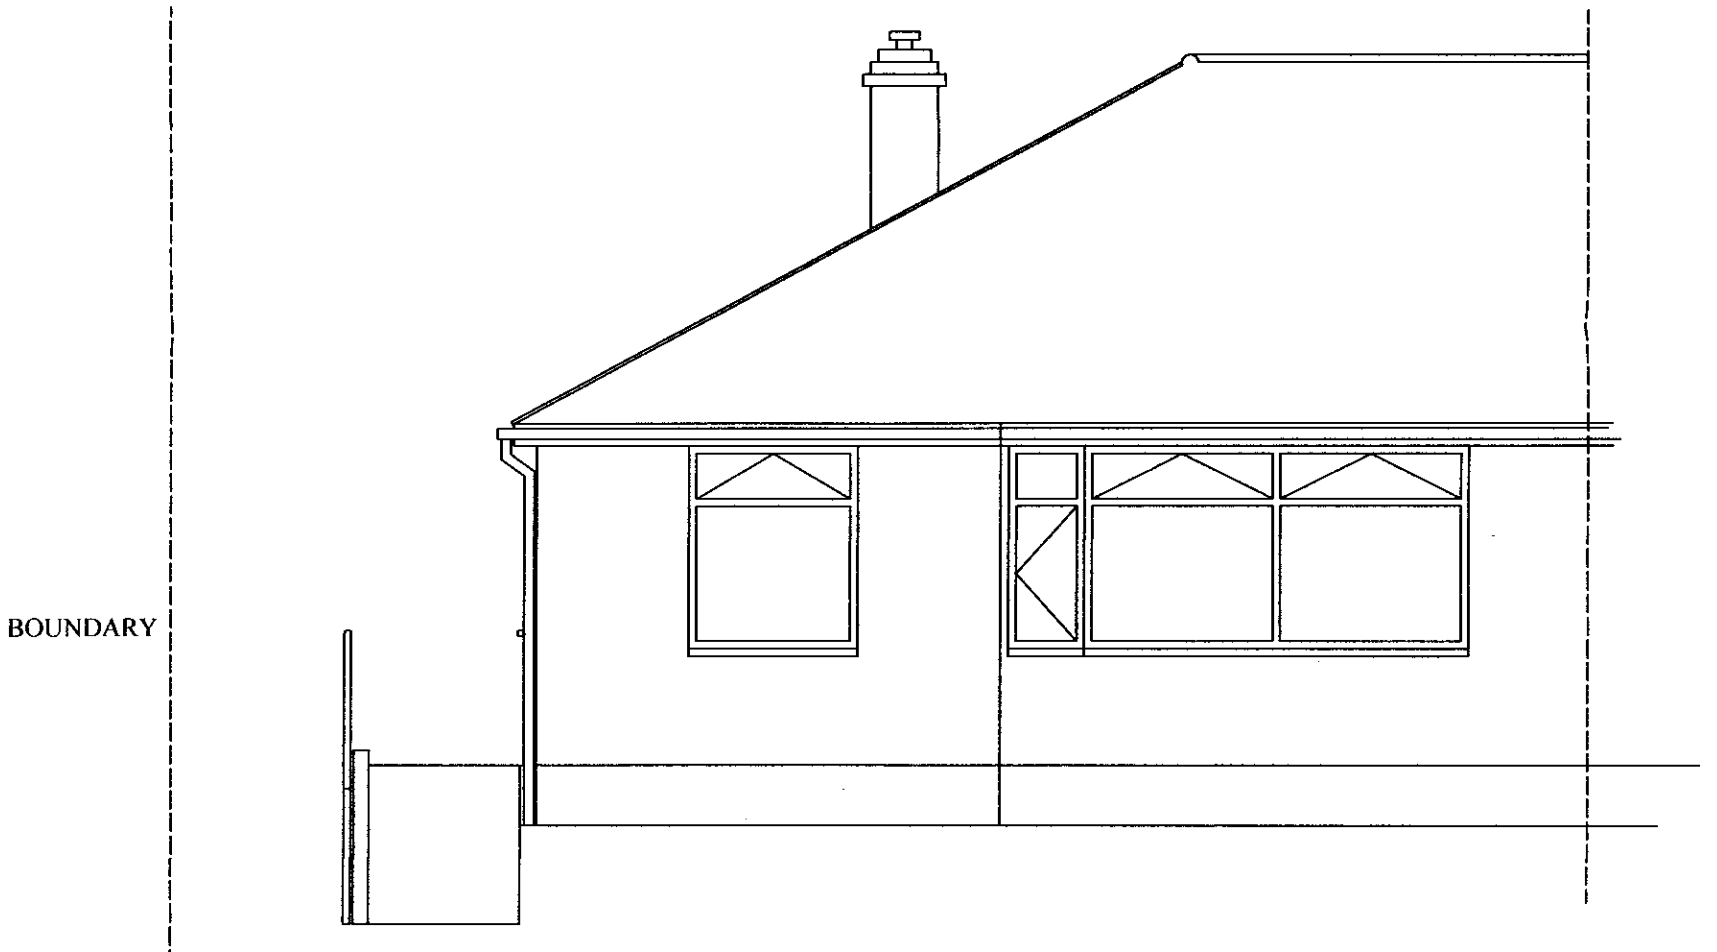

PROPOSED FRONT ELEVATION

SCALE BAR

1 2 3 4

DATE VALID	PLAN	ADUR & WORTHING PLANNING SERVICES
12 JAN 2015	AWDM/ 0001 / 15	

Client BLAKE 1331/791 -05	
Drawn TD	Date 19/12/14
Scale 1:50	Amended

ADUR & WORTHING
HOME IMPROVEMENT ASSISTANCE

Adur & Worthing Councils
Portland House
Richmond Road
Worthing, West Sussex
BN11 1HS