
GORING GAP | PROPOSED TREE PLANTING

AWDM/1285/26 | GG-BIO-01 | Revision P07 | 3 November 2026

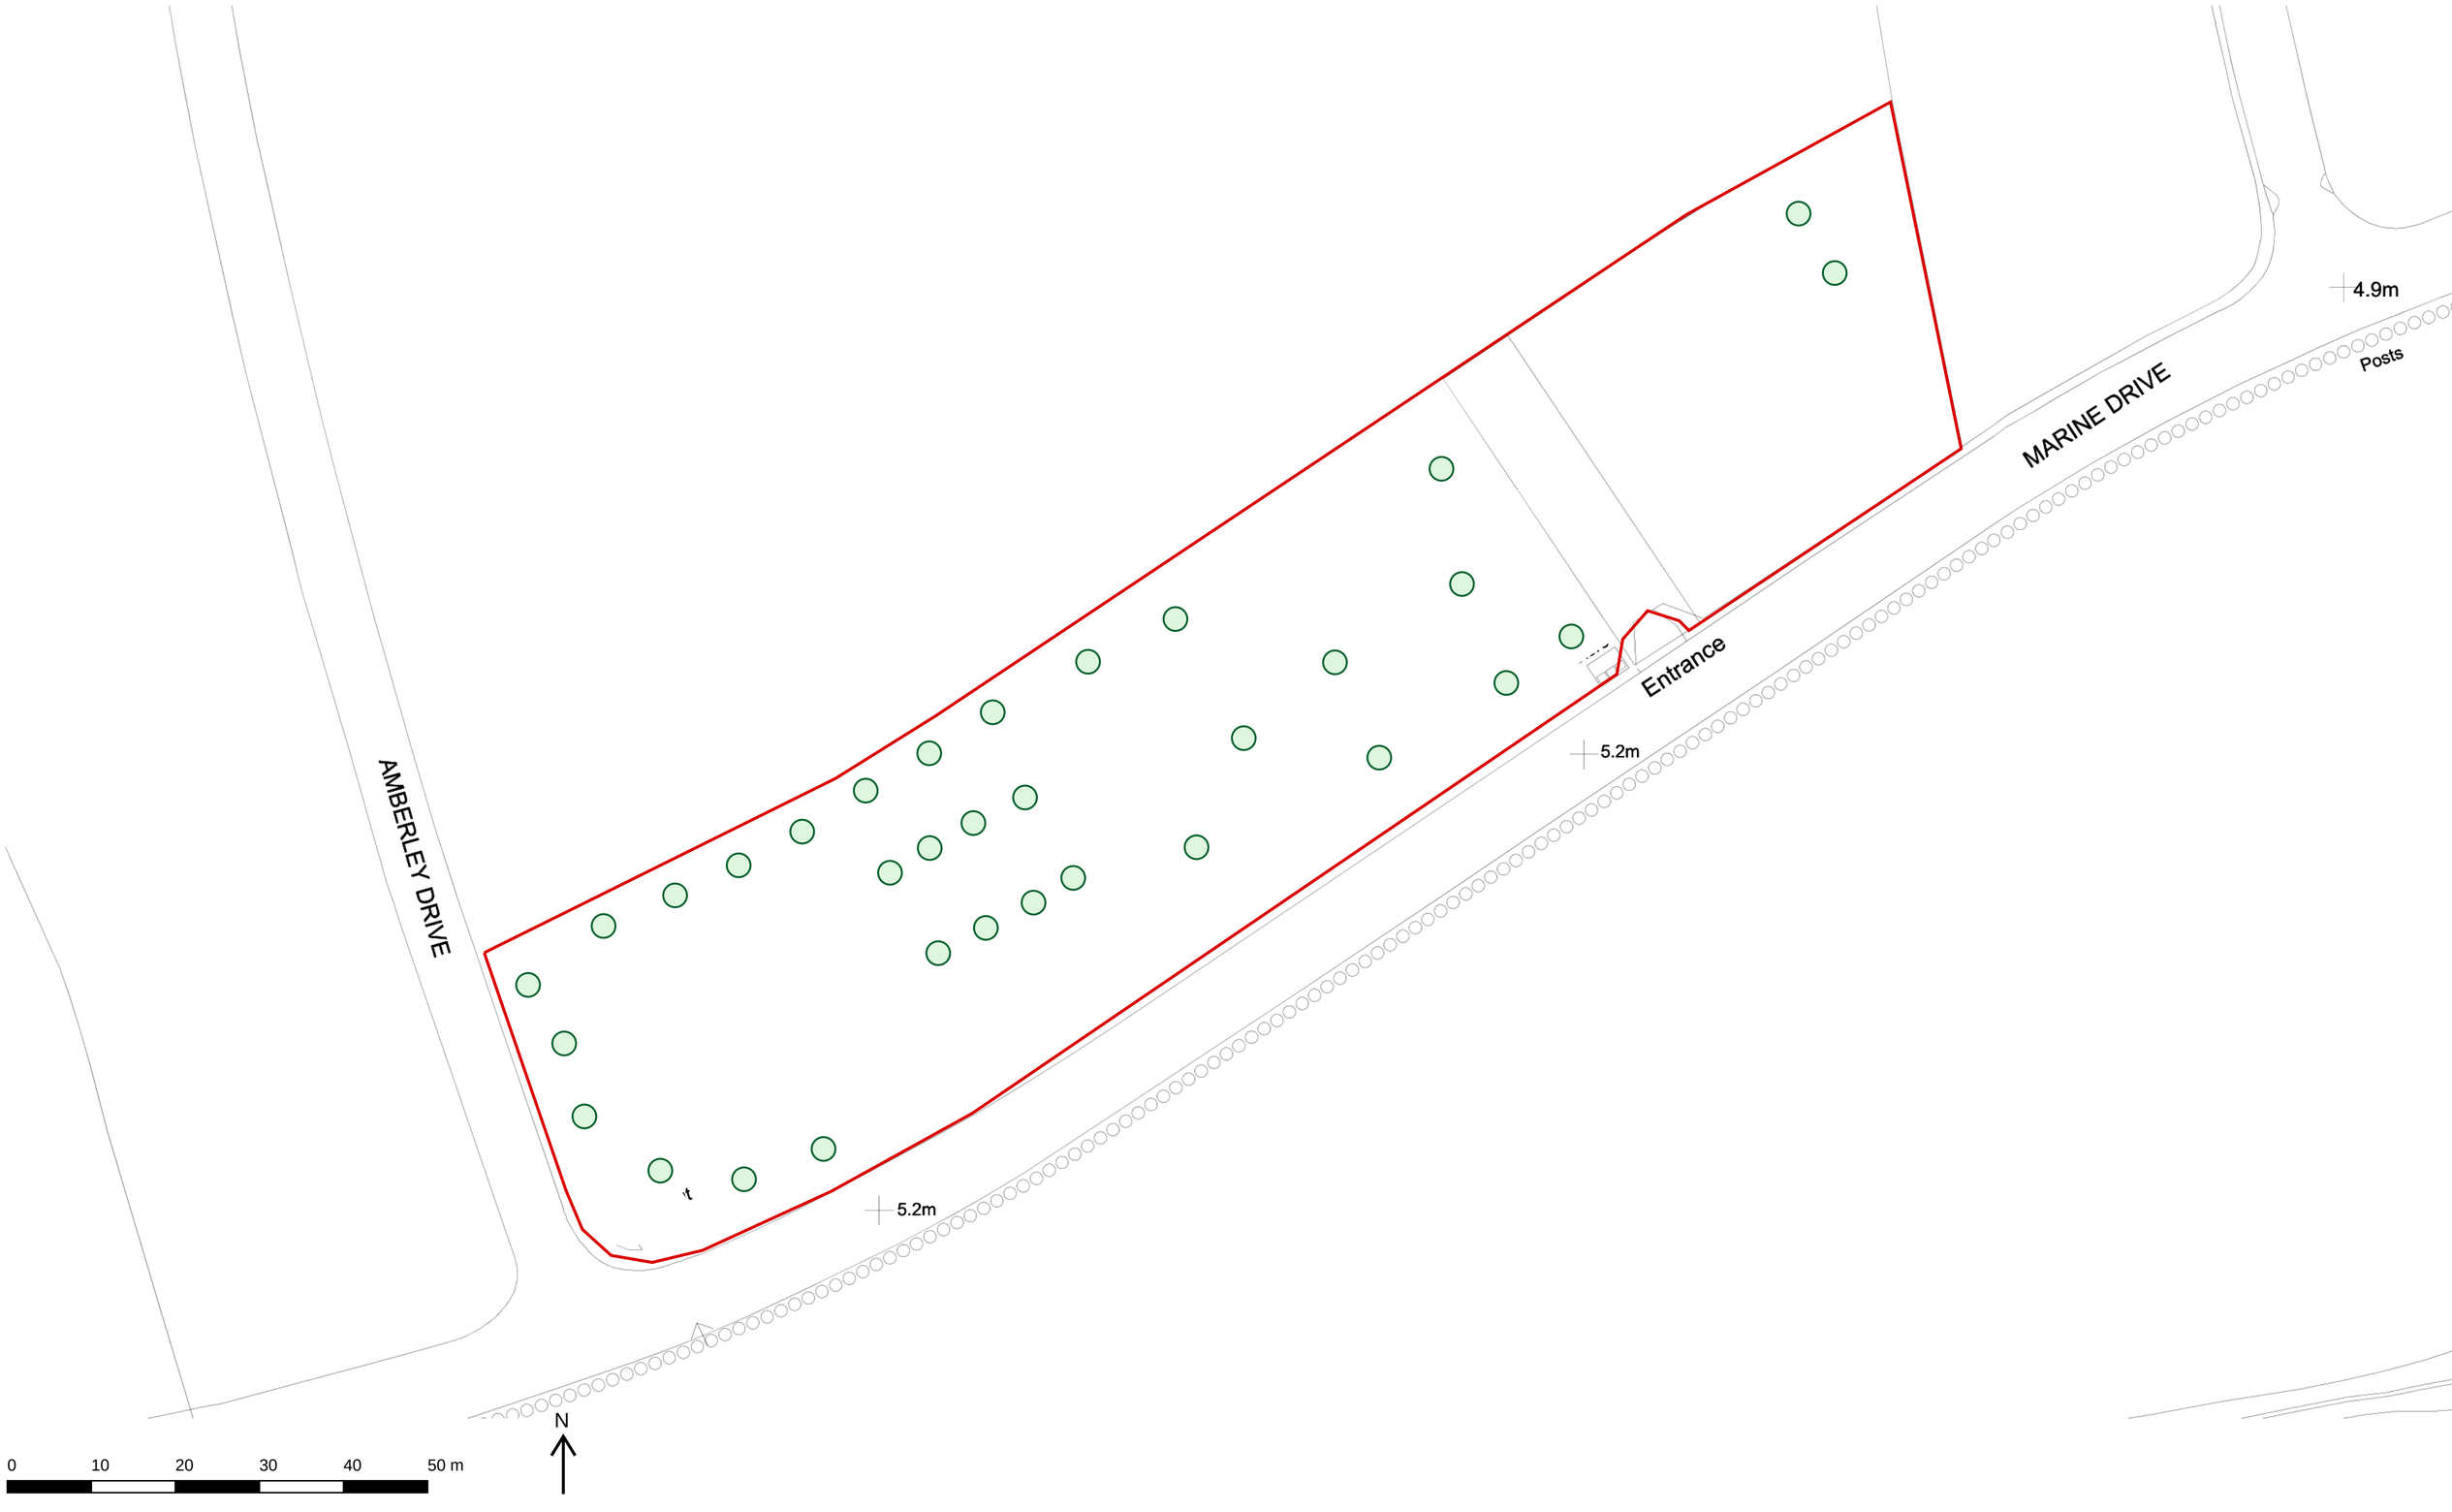

1:500 at A2 | Print at actual size. Green circles indicate proposed trees. Positions transferred from the indicative planting plan.

Base: 2Tier Architecture & Engineering, 25005-2TA-XX-ZZ-DR-A-10001. Red outline traced from the supplied location plan.