


## Proposed Ground Floor Plan

1 : 50

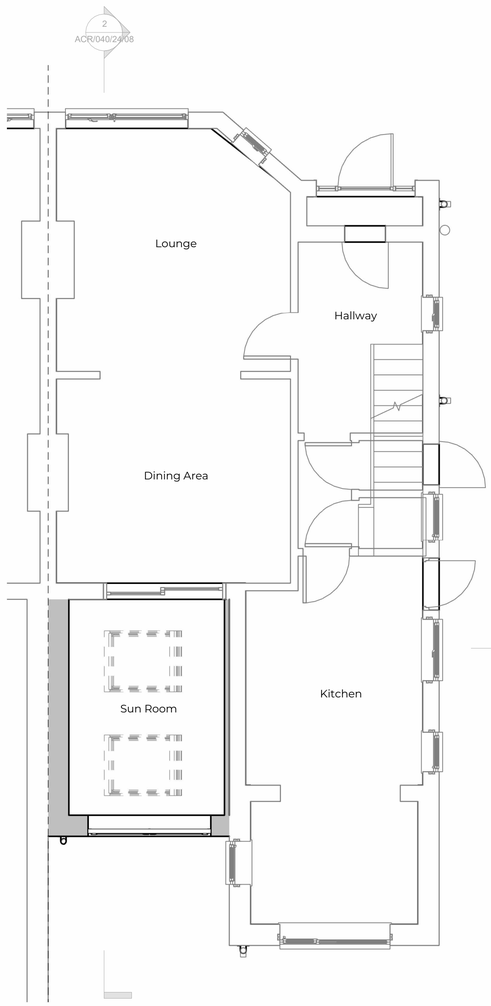


## Proposed First Floor Plan

1 : 50




VISUAL SCALE 1:50 @ A1
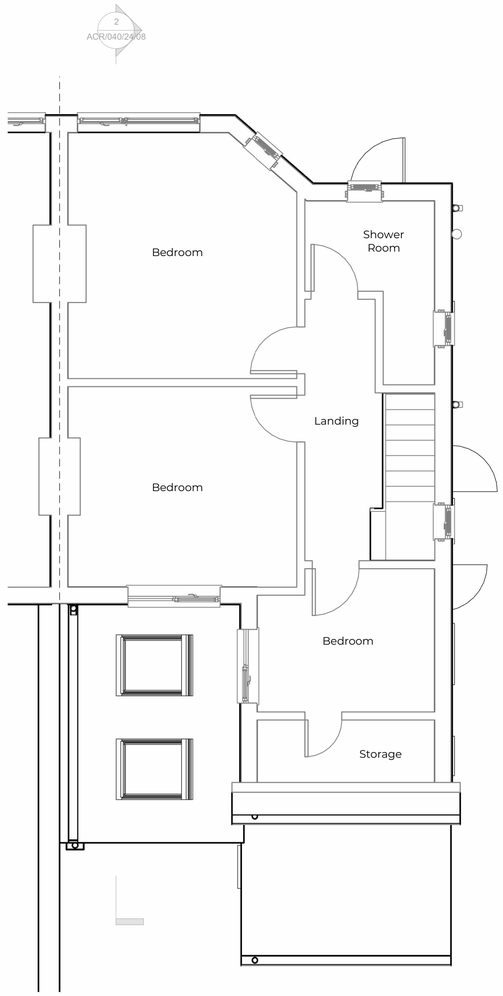
## Notes:

1. THE COPYRIGHT OF THIS DRAWING IS VESTED IN ARCHEVOLVE AND IT MAY NOT BE REPRODUCED IN WHOLE OR PART OR USED FOR THE MANUFACTURE OF ANY ARTICLE WITHOUT THE EXPRESS PERMISSION OF THE COPYRIGHT HOLDERS.

2. WORK TO FIGURED DIMENSIONS ONLY.

3. THIS DRAWING IS TO BE READ IN CONJUNCTION WITH ALL RELEVANT ARCHITECT'S, SERVICE ENGINEER'S AND ARCHEVOLVE AND SPECIFICATIONS.

| Revision Number | Revision Description | Issued by | Revision Date |
|---|---|---|---|

DATE: 18/05/24

STATUS: PLANNING ISSUE

SHEET SIZE: A1

SCALE: 1 : 50

DRAWN: AP

CHECKED:

CLIENT:

Stephen & Cath

SITE ADDRESS:

16 Woodside Road
Worthing
BN14 7HQ

DRAWING: Single Storey Rear Extension

TITLE: Proposed Floor Plans

PROJECT NO: Woodside Rd

DRAWING NO: ACR/040/24/05

REVISION:

ARCHEVOLVE
// design @archevolve.co.uk
// www. archevolve.co.uk
// 07830 325566
CIAT CHARTERED PRACTICE