



NORTH ELEVATION

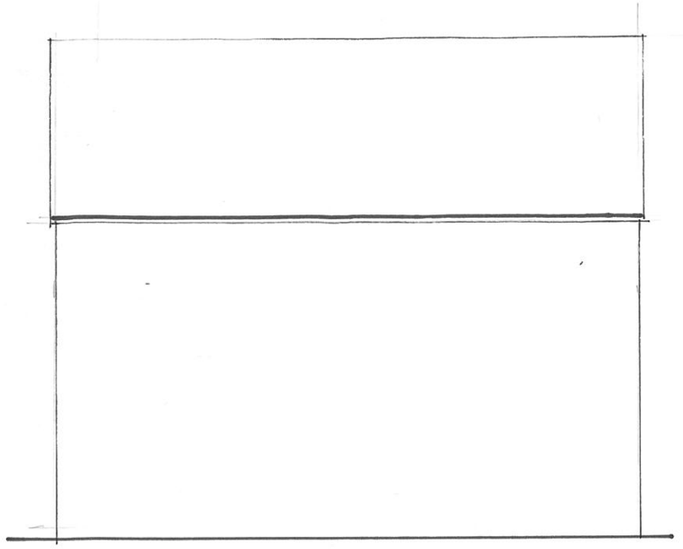


SOUTH ELEVATION



EAST ELEVATION

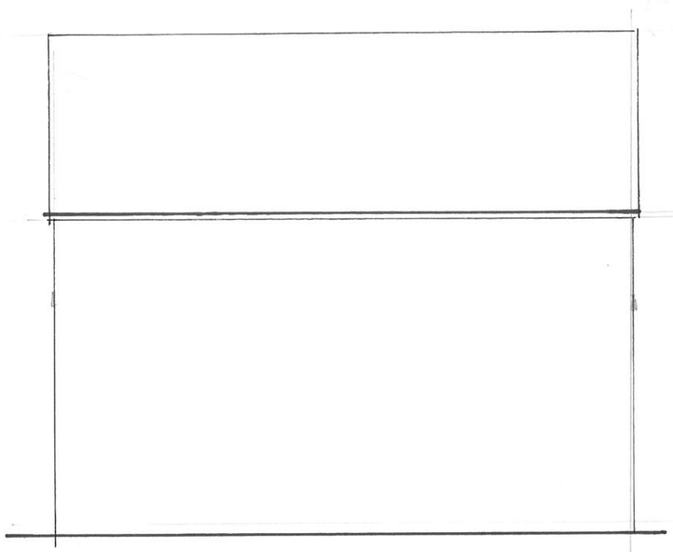

WEST ELEVATION

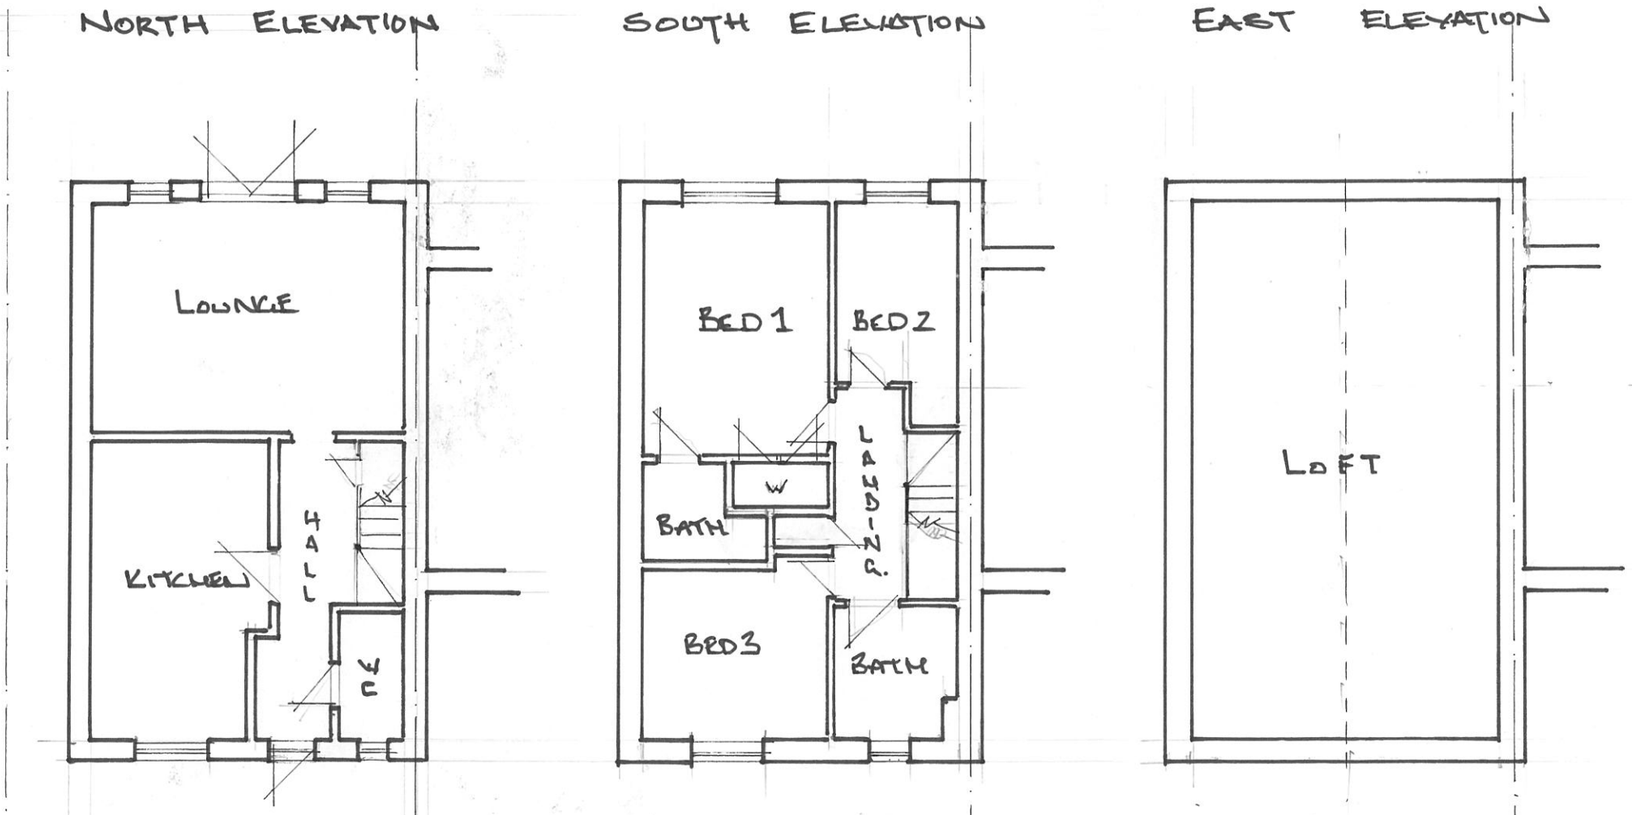

GROUND FLOOR FIRST FLOOR LOFT PLAN

[ALL AS EXISTING.]

0 1 2 3 4 5

1:100 @A3.

NORTH

2 WEALD PLACE, SALVINGTON, WORTHING, BN13 2FA.

C.R. BARROW & ASSOCIATES LTD.

TITLE.
LOFT CONVERSION.

SCALE:	DATE:
1:100	NOV 24'
DRWN BY: C.R.B.	REV: A SCALE & NORTH ADDED