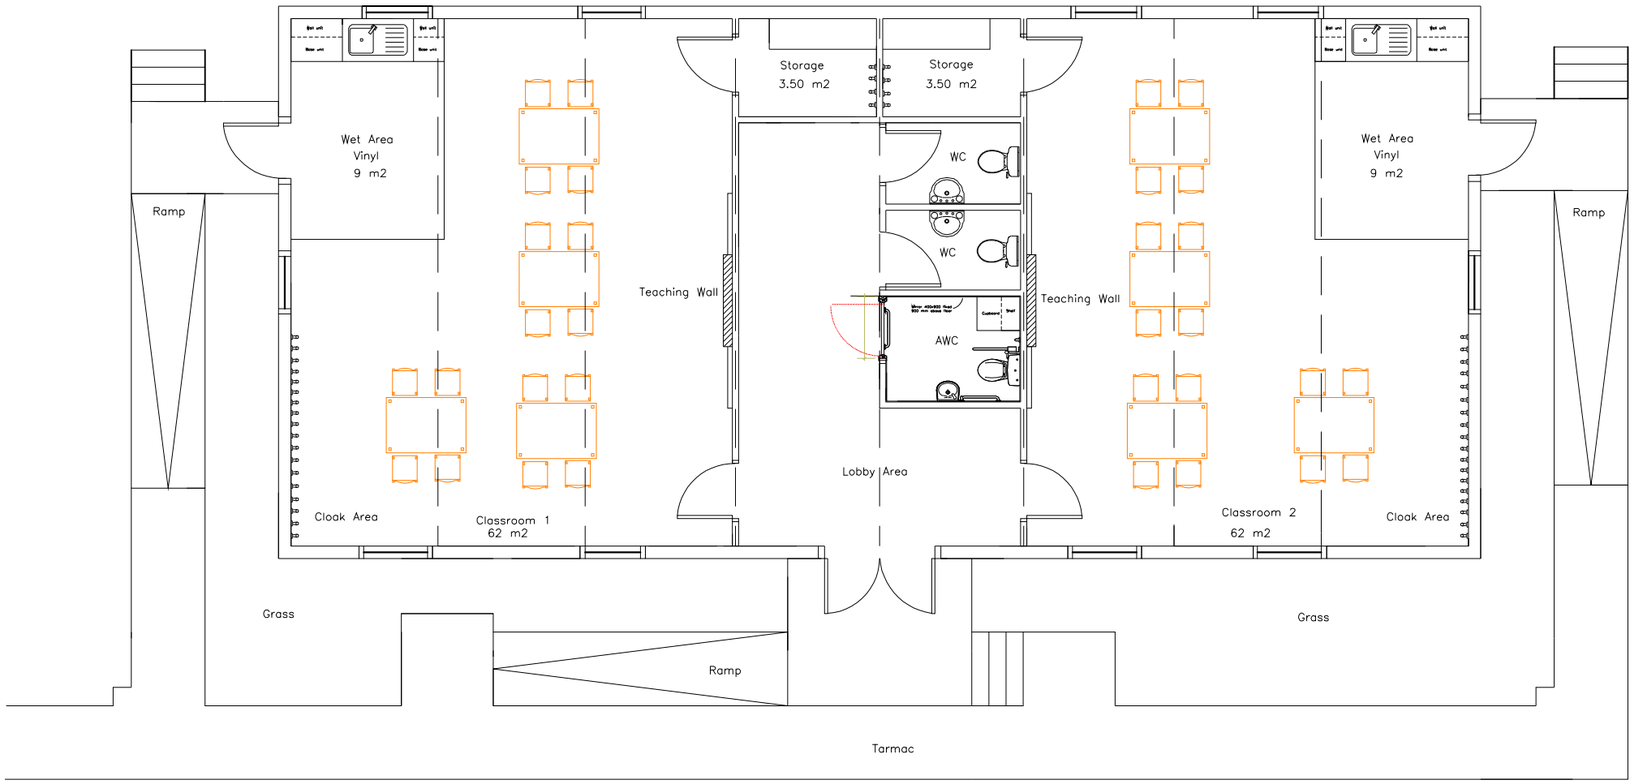

Do Not Scale

Use only written dimensions. All dimensions must be verified prior to the works being put into hand and any discrepancies reported to the originator.

Health And Safety Information

	Details	Initials	Date
Asbestos Survey			
Structural Check/Lifting & Handling			
Site Survey			
Access and Egress/Site Compound			
Hazards Identified			

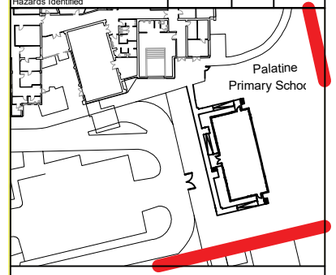

General Notes

Rev.	Details of Revision	Date	Sign

Client:
West Sussex County Council

Nova North 11 Bressenden Place London SW1E 5BY

Tel. +44(0)20 7121 2121

Fax. +44(0)20 7121 2020

Project:
Palatine Primary School SEN Block

Ref:
5199646

Drawing No:
002

Title:
Palatine Primary School Temporary Classroom
General Arrangement

Scale:	Drawn:	Checked:	Co-ord chk:
1:100	RF	XX	
Original Size:	Date:	Date:	Date:
A3	18/01/2021	XX	

Status:
INFORMATION

© FAITHFUL + GOULD COPYRIGHT: REPRODUCTION IN WHOLE OR PART BY ANY MEANS IS PROHIBITED WITHOUT THE PRIOR WRITTEN PERMISSION OF FAITHFUL + GOULD