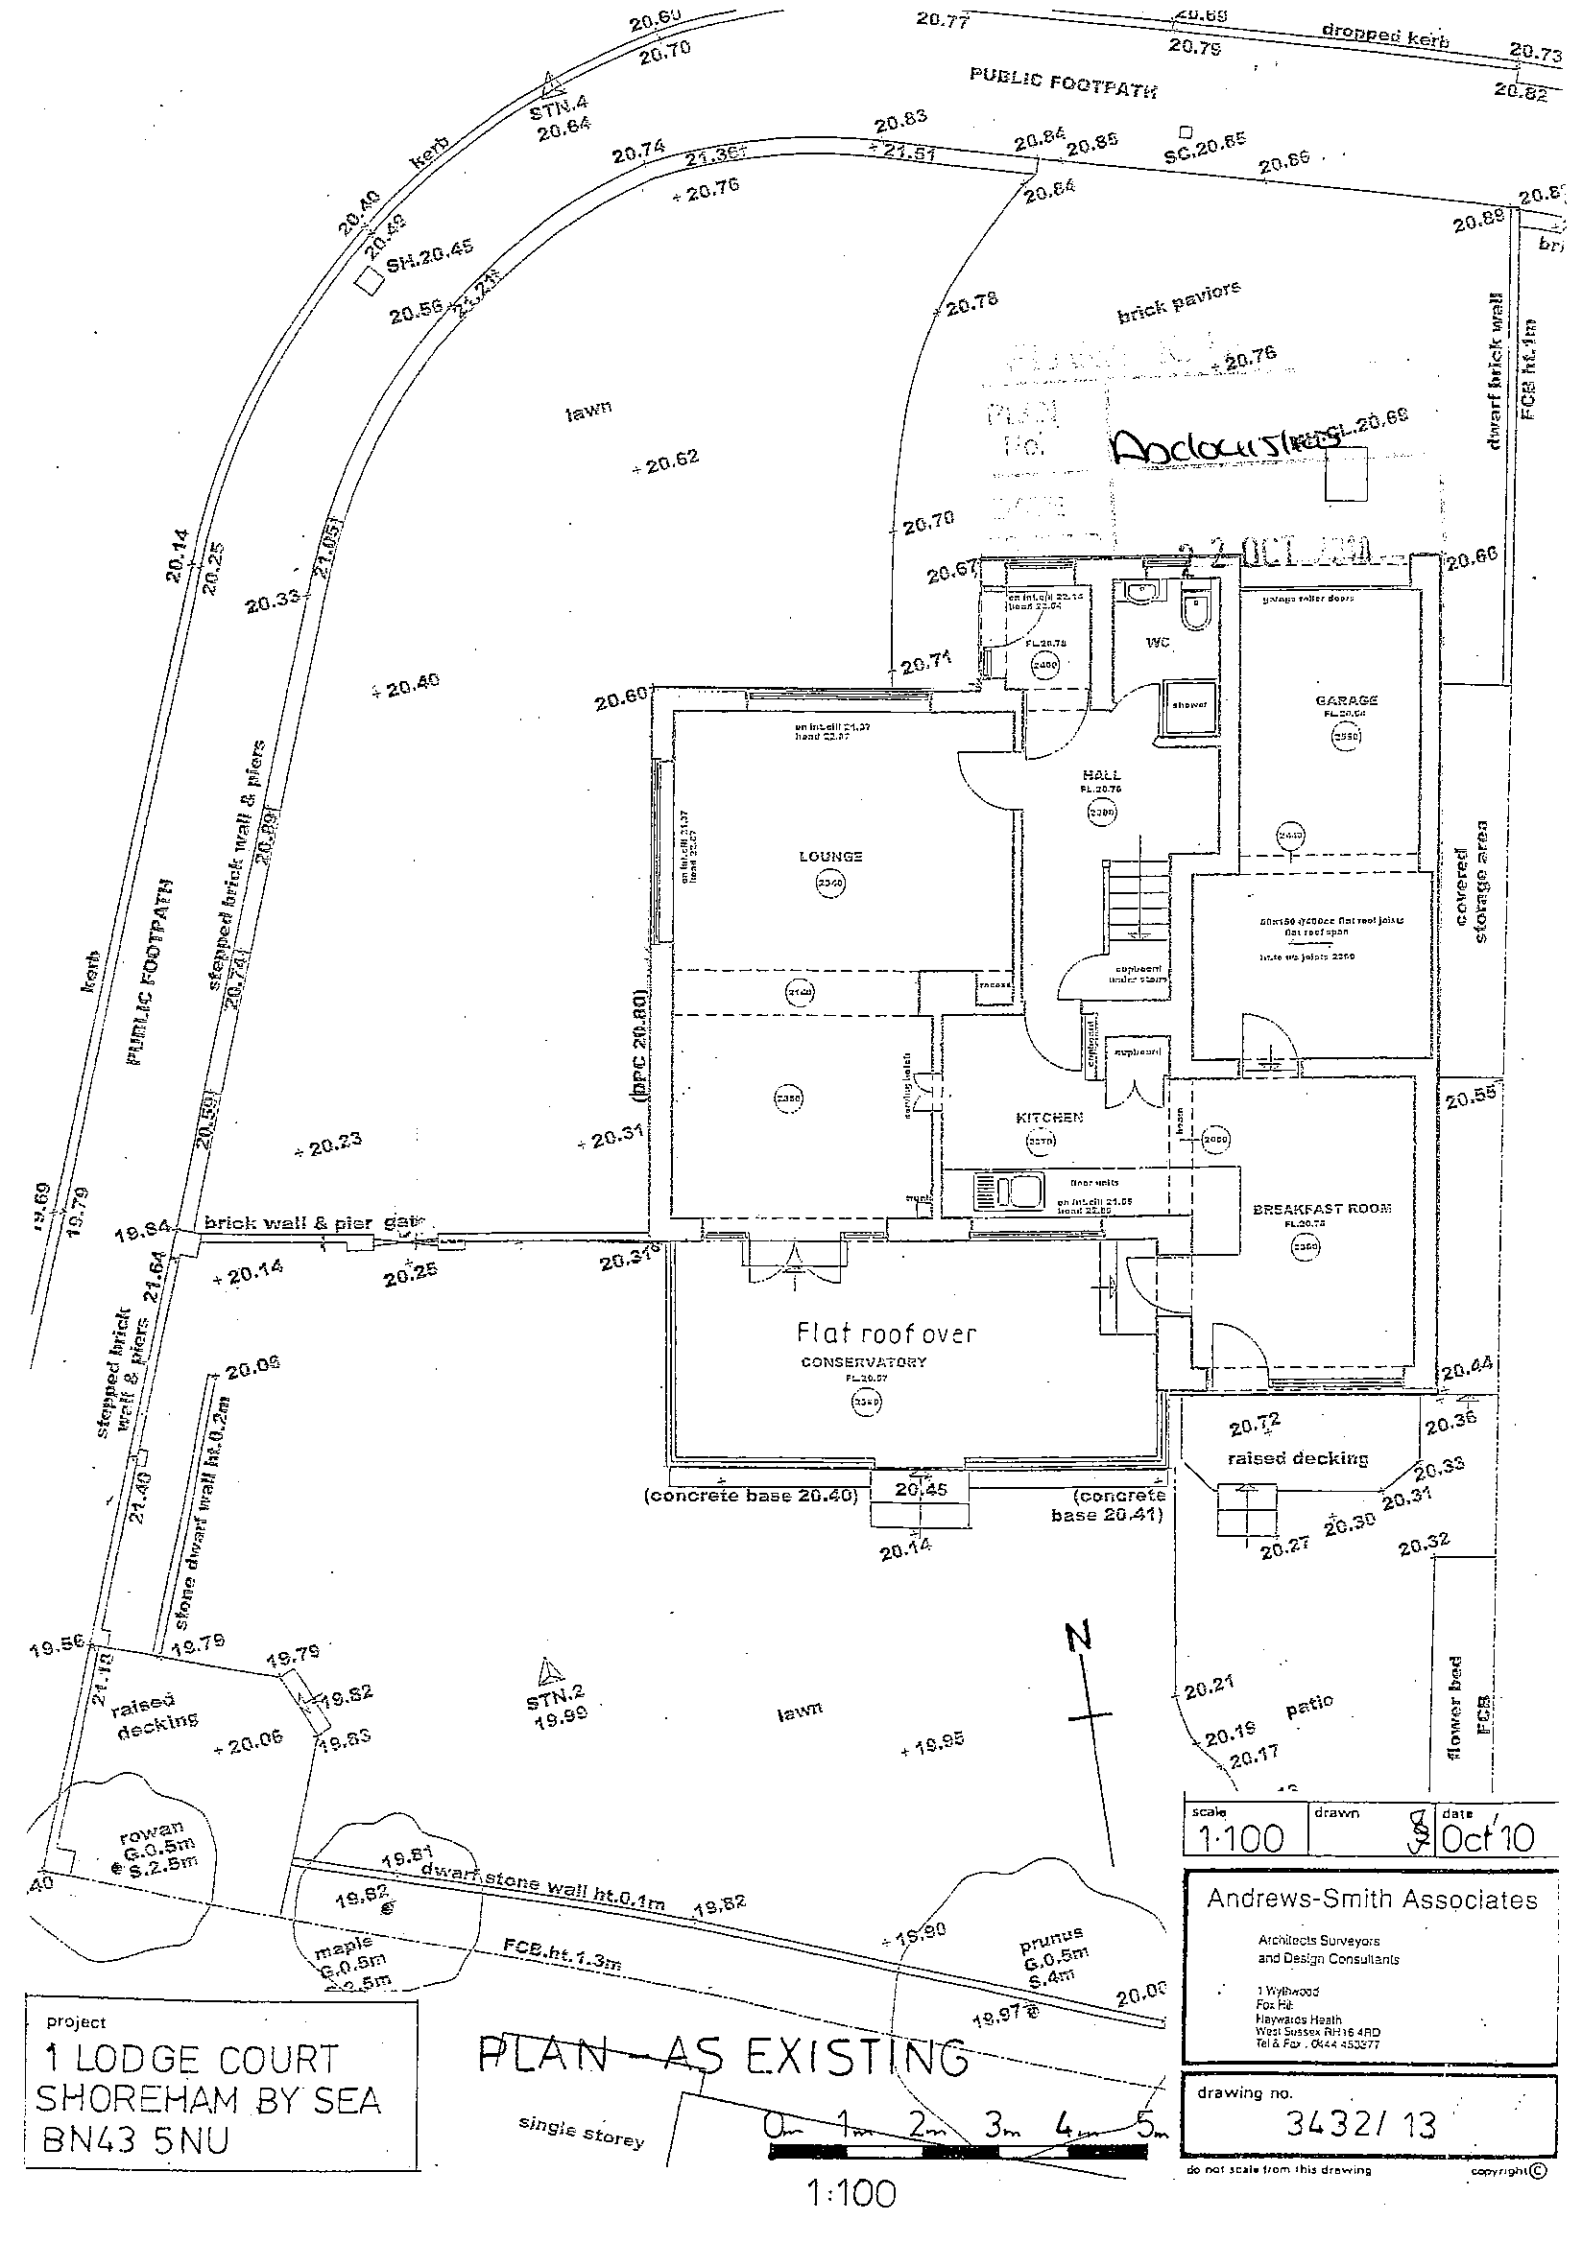


project

1 LODGE COURT
SHOREHAM BY SEA
BN43 5NU

PLAN AS EXISTING

single storey

0m 1m 2m 3m 4m 5m

1:100

scale 1:100 | drawn | date Oct 10

Andrews-Smith Associates

Architects Surveyors
and Design Consultants

1 Wythwood
Fox Hill
Haywards Heath
West Sussex RH16 4RD
Tel & Fax : 0444 453977

drawing no. 3432/13

do not scale from this drawing

copyright ©