
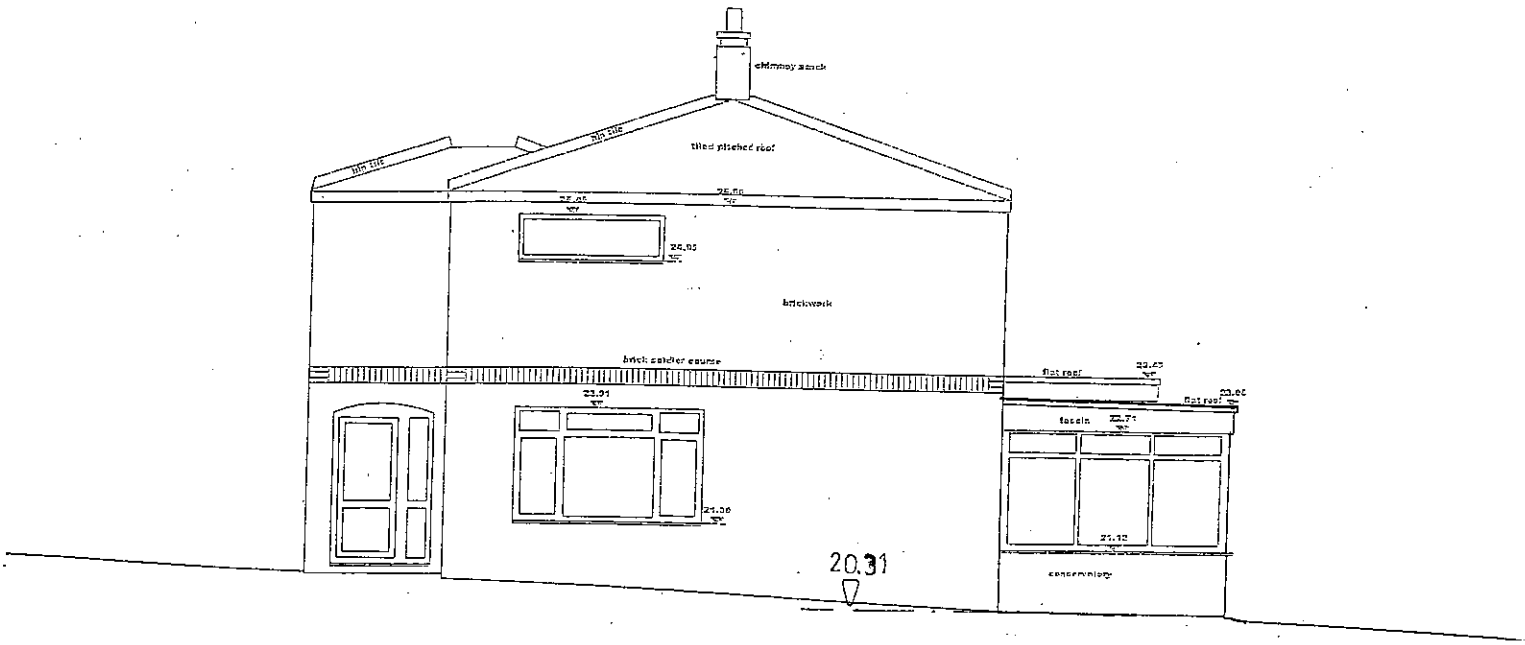


WEST ELEVATION-SIDE

WEST (side) ELEVATION

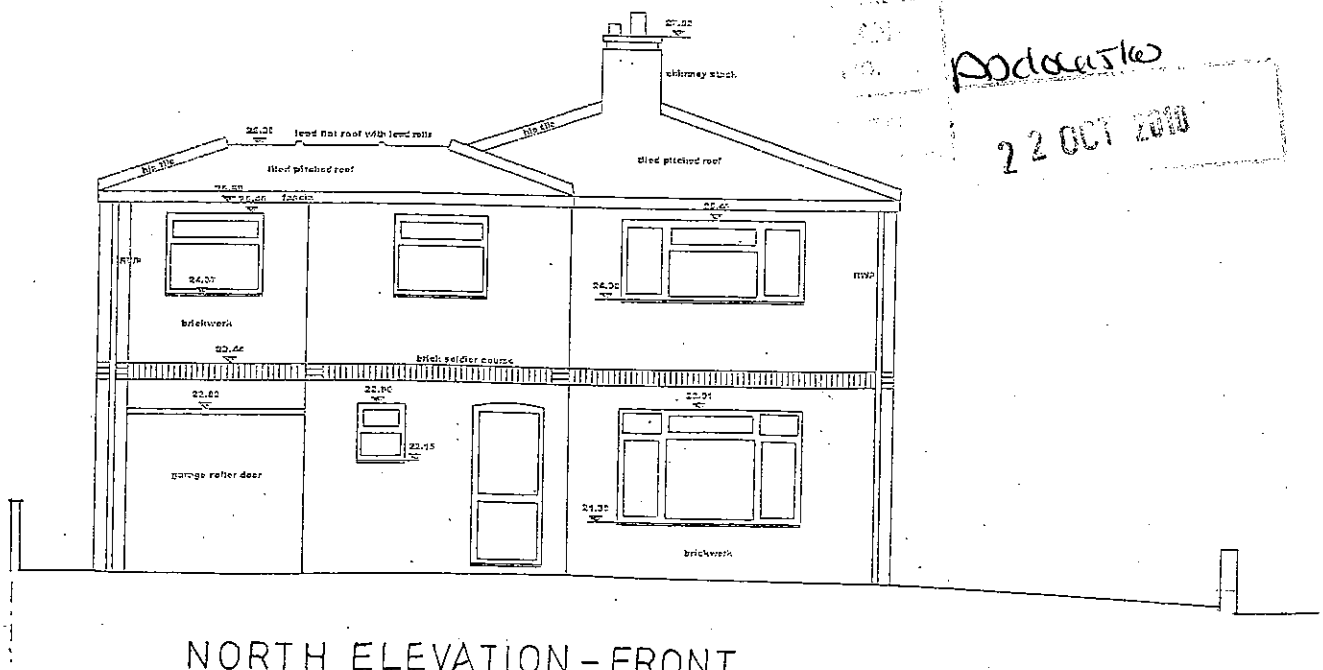

NORTH ELEVATION - FRONT

NORTH (front) ELEVATION

Rodcastle
22 OCT 2010

scale	drawn	date
1:100		Oct 10

Andrews-Smith Associates
Architects Surveyors
and Design Consultants
1 Wychwood
Fox Hill
Haywards Heath
West Sussex RH16 4RD
Tel & Fax 0444 453077

project
1 LODGE COURT
SHOREHAM BY SEA
BN43 5NU

ELEVATIONS -AS EXISTING

0m 1m 2m 3m 4m 5m
1:100

drawing no.
3432/15

do not scale from this drawing