



Proposed Front Elevation (N) 1:50

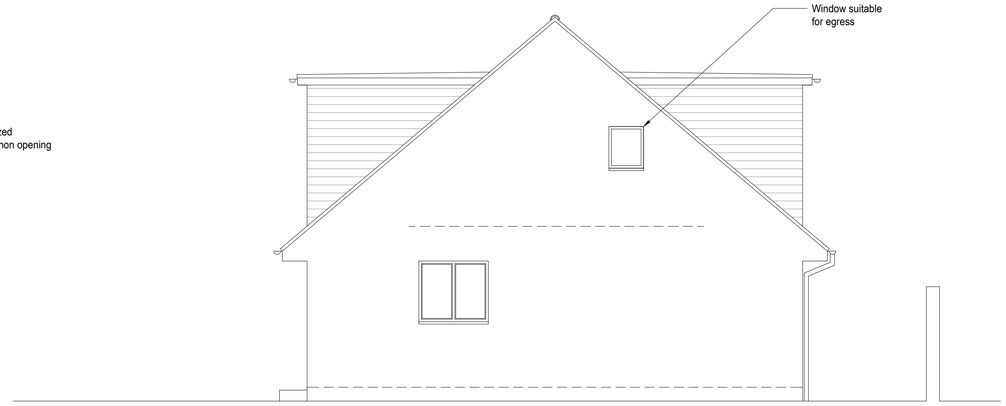


Proposed Side Elevation (E) 1:50

Proposed Rear Elevation (S) 1:50

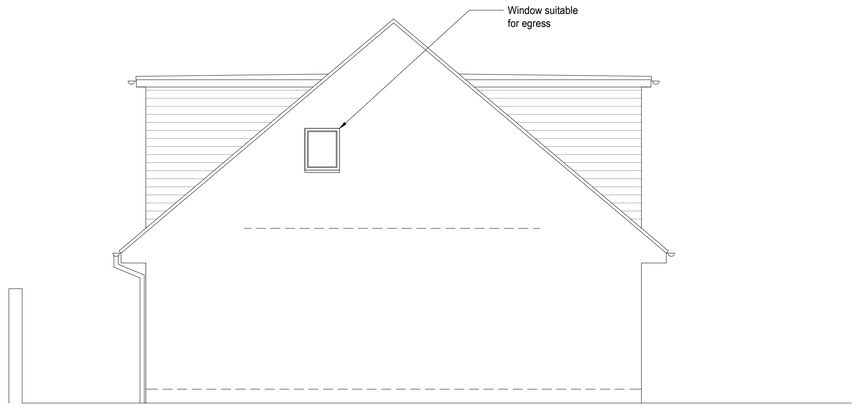

Proposed Side Elevation (W) 1:50

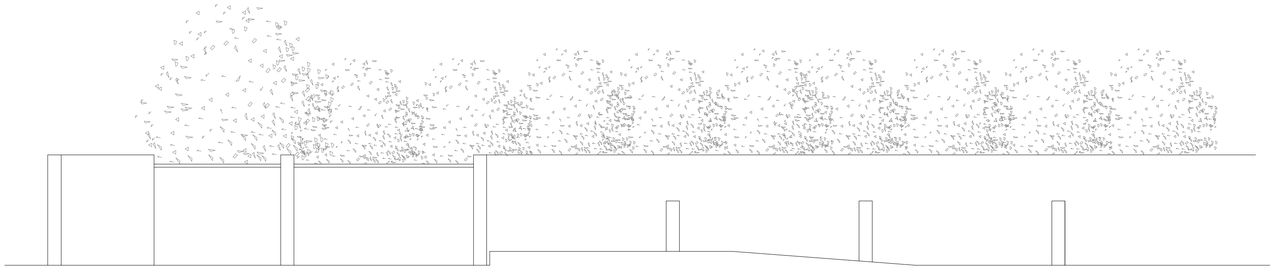

Proposed Sectional Elevation North Boundary wall 1:50

1:50 0 1 2 3 4 5 6 7 8 9 10m

amendments
Rev A 14/12/21: Annotation, Section

bpm Architectural Services Ltd.

client: Steve Wood

project: 45a Underdown Rd
Southwick
Brighton
BN42 4HN

project ref: 2536 Drawing No. BR03A

drawing title: Proposed Semi - Elevations

drawn by: J Boys

date: Sept '21 scale 1:50@ A1

www.bpmnet.co.uk
info@bpmnet.co.uk

Do not scale off drawing, check all dimensions on site before all work is commenced

All goods materials workmanship to conform with current building regs BSS and COP's