T.P. OFFICE COPY



Site plan 1:1250

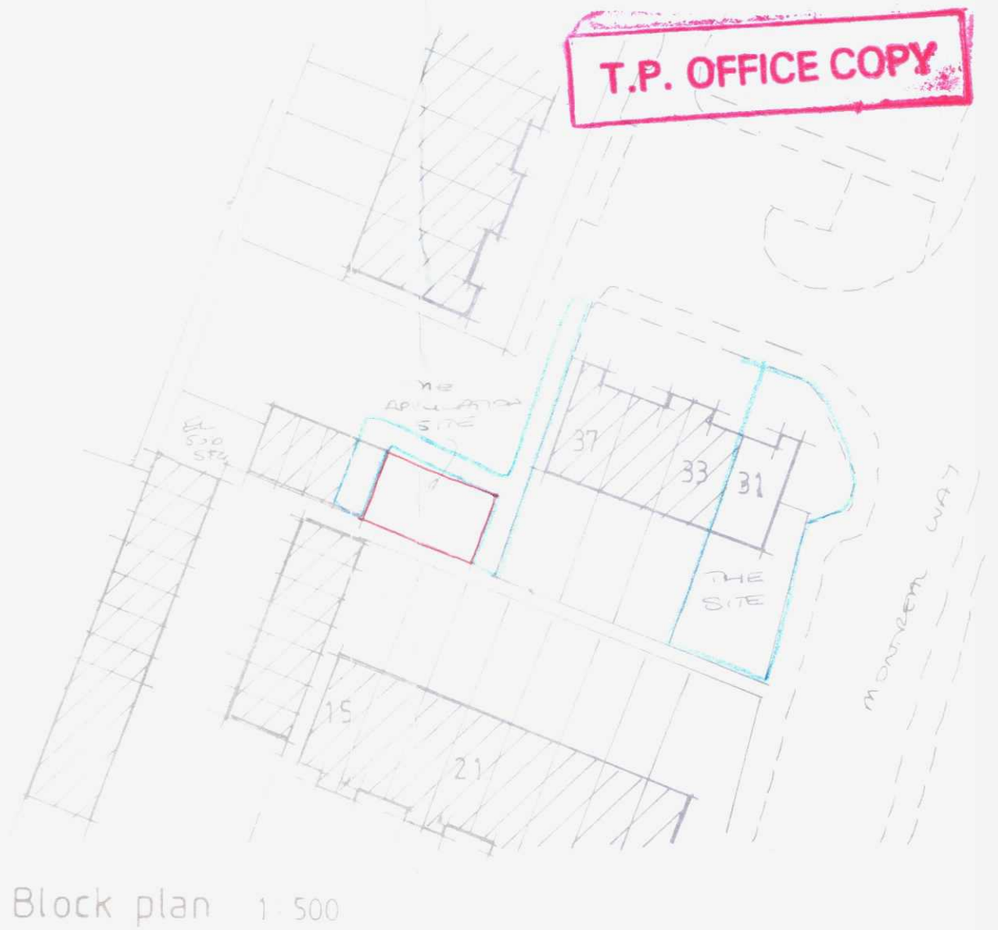

Block plan 1:500

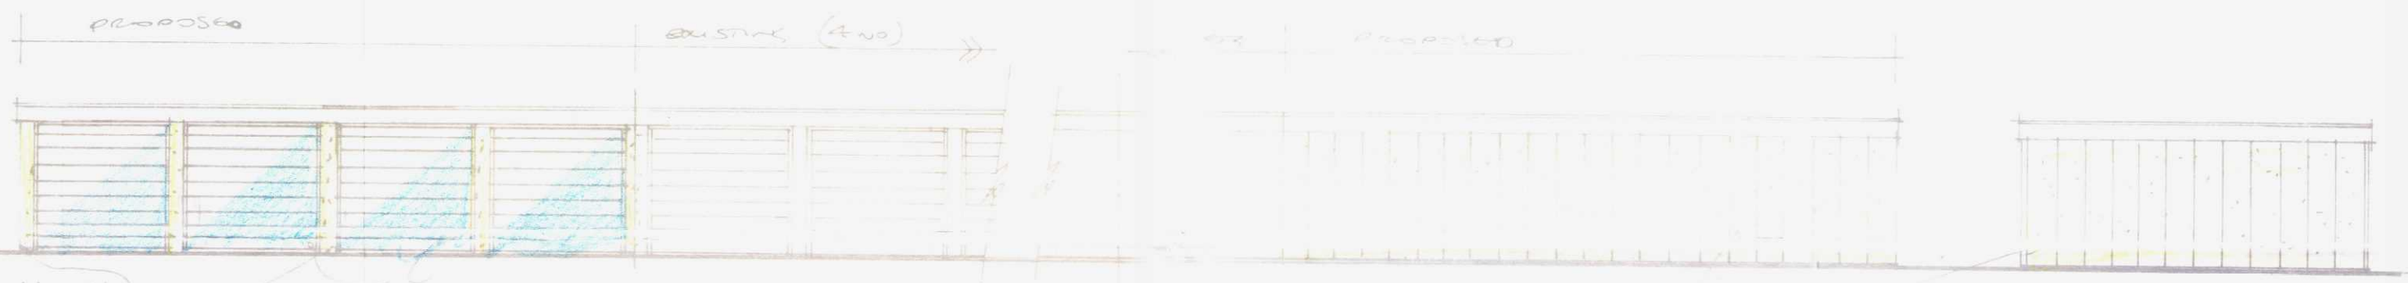

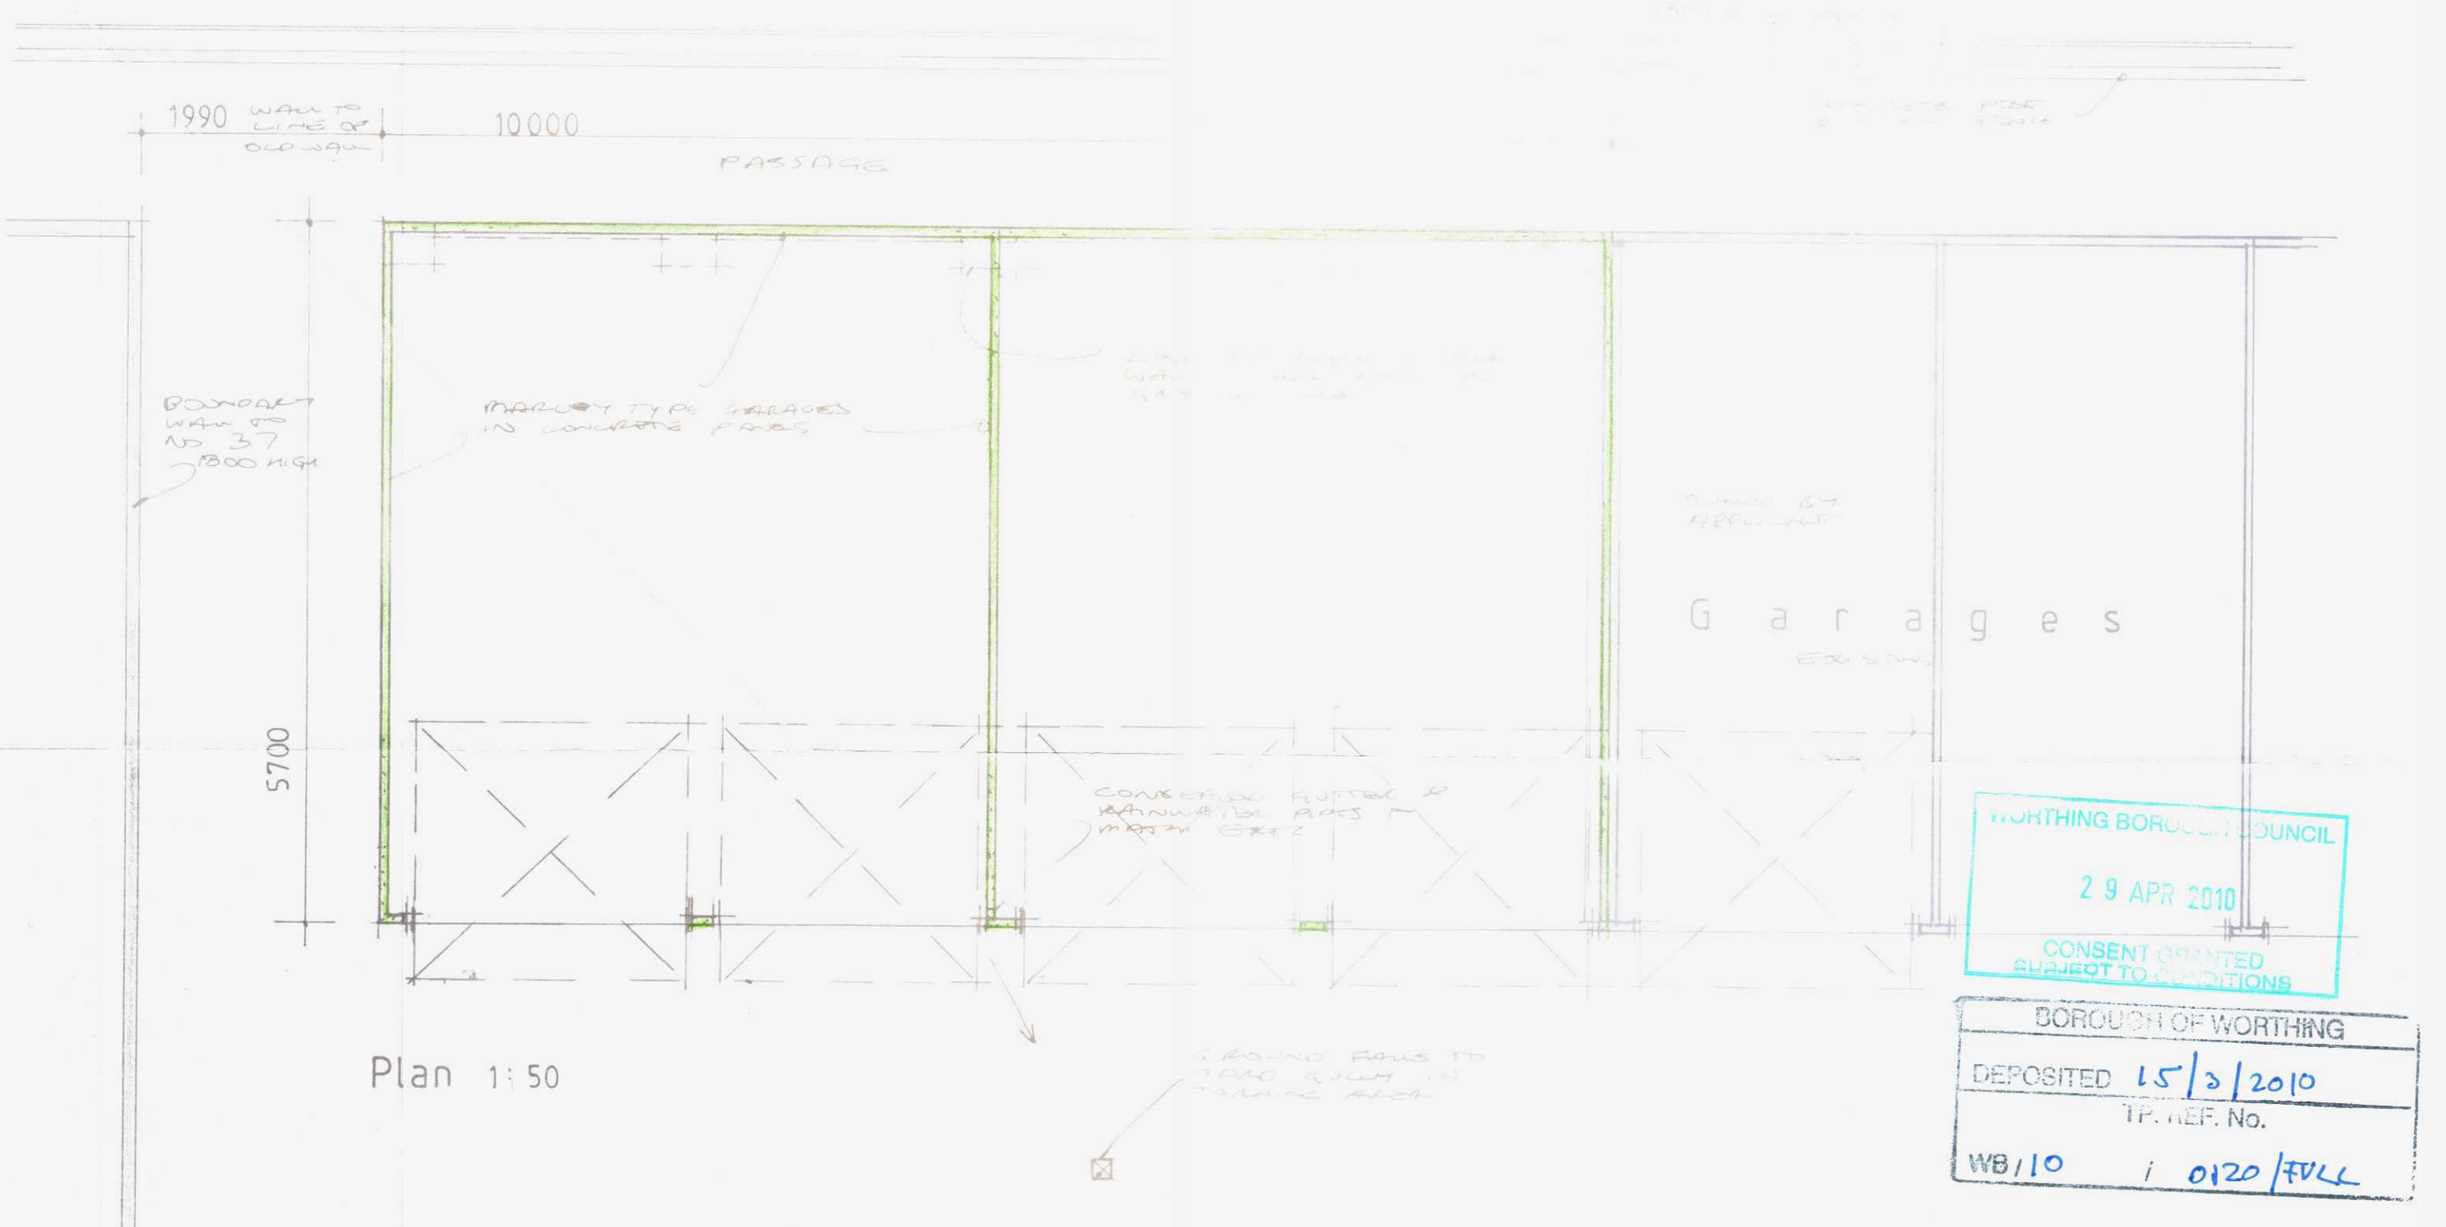

Plan 1:50

WORTHING BOROUGH COUNCIL
29 APR 2010
CONSENT GRANTED SUBJECT TO CONDITIONS

BOROUGH OF WORTHING
DEPOSITED 15/3/2010
TP. REF. No.
WB/10 / 0120/FULL

All electrical works to meet requirements of Part P (Electrical Safety) Installation to be designed installed, inspected and tested by person competent to do so. Council to be satisfied that Part P has been complied with, by issuing of appropriate BS7671 electrical installation certificate for works by person competent to issue same

AJ SALTER & SON

MAR 10

N. WAKEFORD ESQ

31 Montreal Way : Worthing

GARAGES

No. 8509 : 1 (A)

Date MAR 10