

North

## Ground Floor

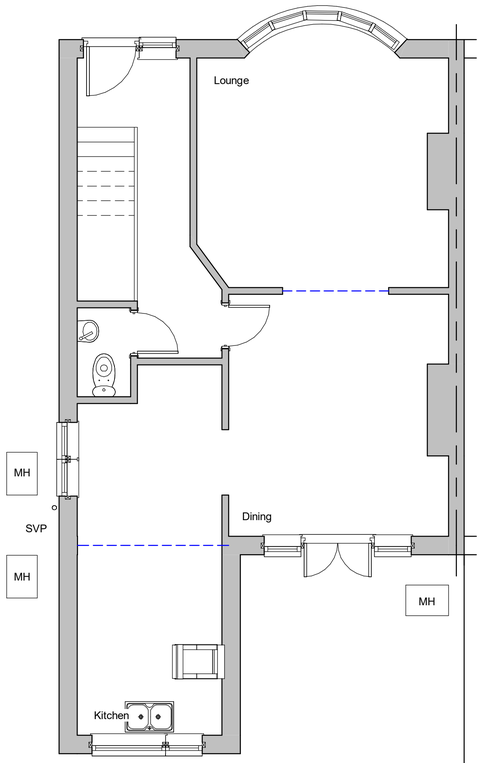


## First Floor

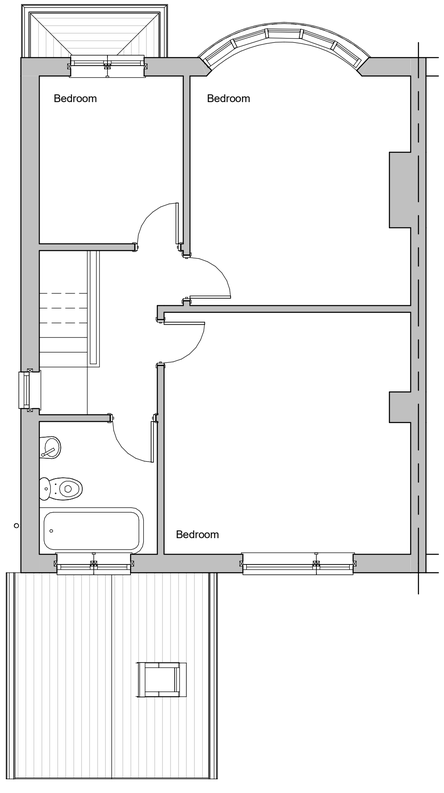






Site Plan 1:500

Site Plan 1:1250




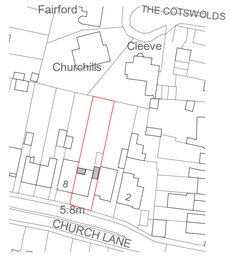


Front Elevation

South

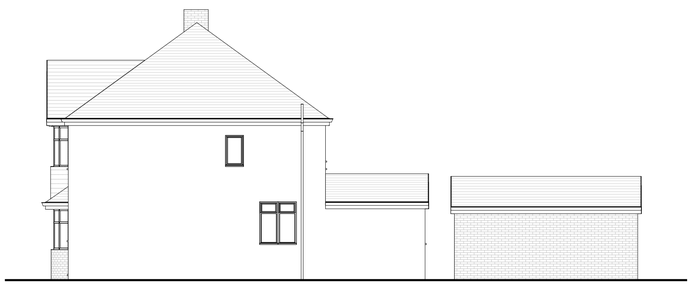


Side Elevation

East



Rear Elevation

North

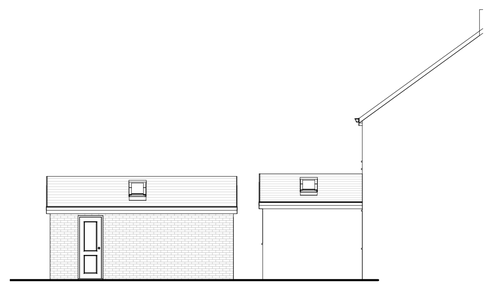

Side Elevation

West

Revisions

0.5 0 0.5 1 1.5 2 2.5
SCALE 50 m
1:

1 0 1 2 3 4 5
SCALE 100 m
1:

5 0 5 10 15 20 25
SCALE 500 m
1:

10 0 10 20 30 40 50
SCALE 1250 m
1:

Materials

| | | | |
|---|---|---|---|
| Drawing Number | 2025/102 | Sheet | 1 of 2 |
| Size | A1 | Scale | 1:50, 1:100, 1:500, 1:1250 |

Project

Existing details
June 2025

Job Title

6 Church Lane
Southwick
East Sussex
BN42 4GD

Do Not scale from this drawing except for planning as photocopies will be subject to distortion
Drawings to be read in conjunction with all other Designers and structural engineers contract drawings and specifications:
Any discrepancies must be brought to the attention of the Designer immediatialy.
The contractor must verify all dimensions by site measurement before ordering materials or manufacturing components
Substitute materials and products to those named will be acceptable if proven to be of equal or higher performance and not in conflict with other elements

M.J.Humphrey
Ltd

RICS cabe chartered association of building engineers

Mel Humphrey MRICS
9 Aldsworth Avenue
Goring By Sea
West Sussex
BN12 4XQ


Mel@mjhumphrey.co.uk
07701055182

Adam Humphrey MCIOB
21 Pendine Avenue
Worthing
West Sussex
BN11 2NA


Adam@mjhumphrey.co.uk
07812419142

North

## Ground Floor

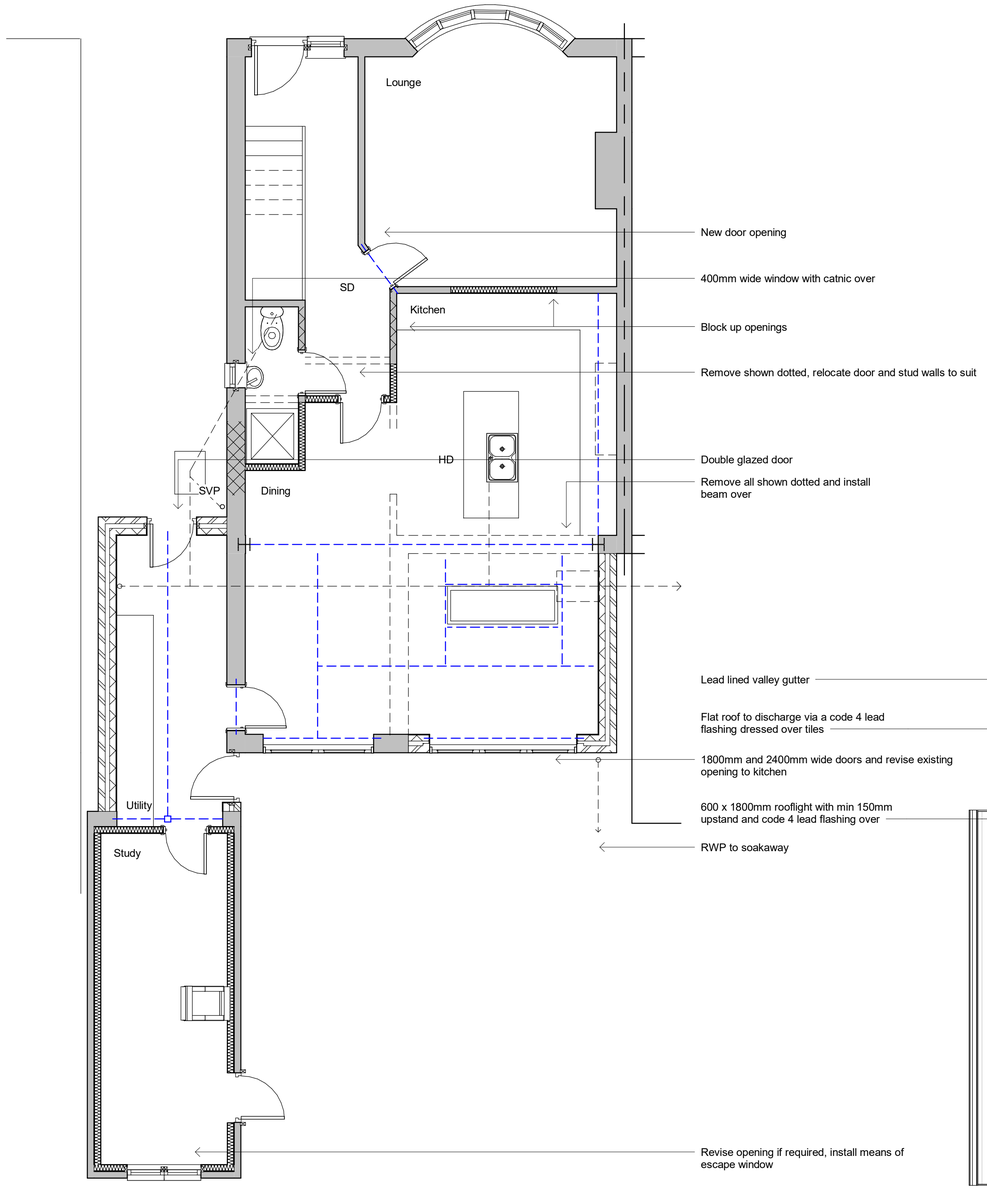



## First Floor

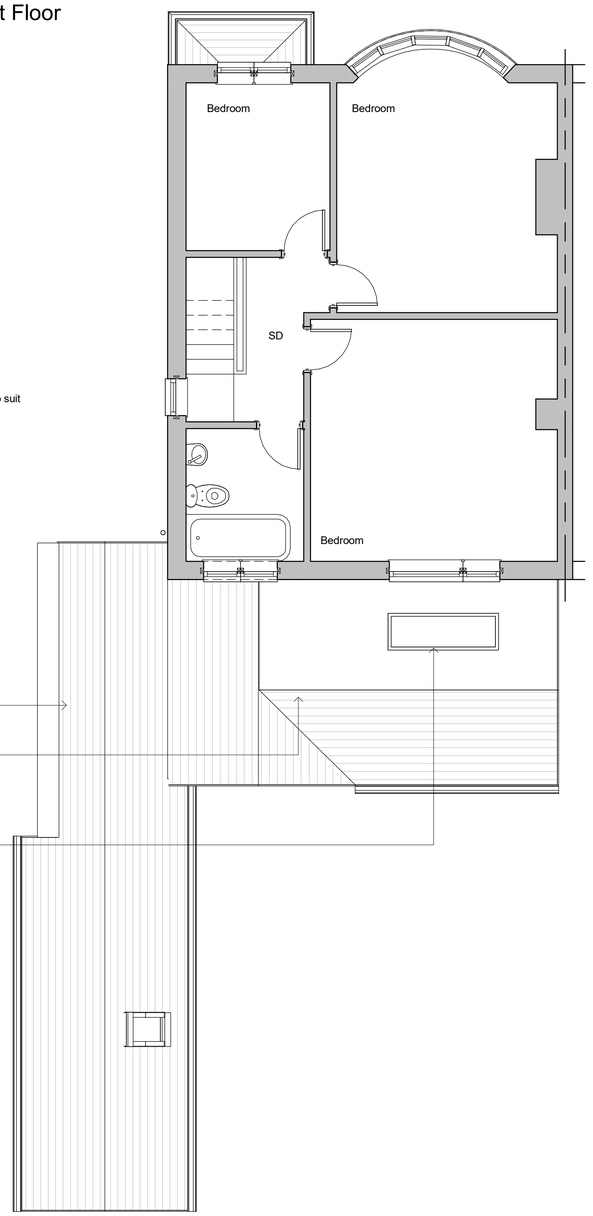




Front Elevation

South

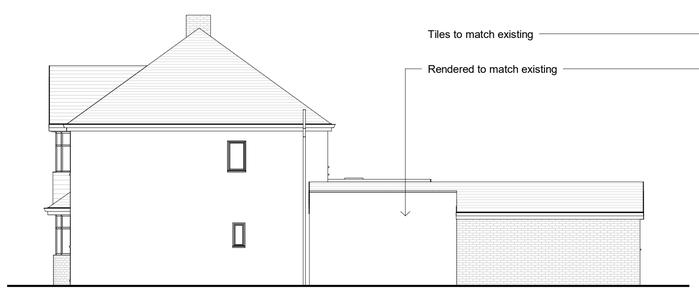



Side Elevation

East



Rear Elevation

North

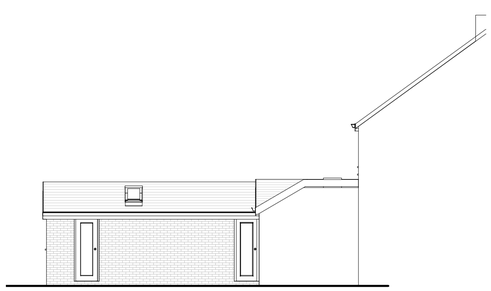

Side Elevation

West

Revisions

0.5 0 0.5 1 1.5 2 2.5
SCALE 1: 50 m

1 0 1 2 3 4 5
SCALE 1: 100 m

5 0 5 10 15 20 25
SCALE 1: 500 m

10 0 10 20 30 40 50
SCALE 1: 1250 m

Materials

| | | | |
|---|---|---|---|
| Drawing Number | 2025/102 | Sheet | 2 of 2 |
| Size | A1 | Scale | 1:50, 1:100, 1:500, 1:1250 |

Project

Proposed details
June 2025

Job Title

6 Church Lane
Southwick
East Sussex
BN42 4GD

Do Not scale from this drawing except for planning as photocopies will be subject to distortion
Drawings to be read in conjunction with all other Designers and structural engineers contract drawings and specifications: Any discrepancies must be brought to the attention of the Designer immediatialy.
The contractor must verify all dimensions by site measurement before ordering materials or manufacturing components
Substitute materials and products to those named will be acceptable if proven to be of equal or higher performance and not in conflict with other elements


M.J.Humphrey Ltd

RICS cabe chartered association of building engineers

Mel Humphrey MRICS
9 Aldsworth Avenue
Goring By Sea
West Sussex
BN12 4XQ

Mel@mjhumphrey.co.uk
07701055182

Adam Humphrey MCIOB
21 Pendine Avenue
Worthing
West Sussex
BN11 2NA

Adam@mjhumphrey.co.uk
07812419142