


Proposed West Elevation

Scale 1:100

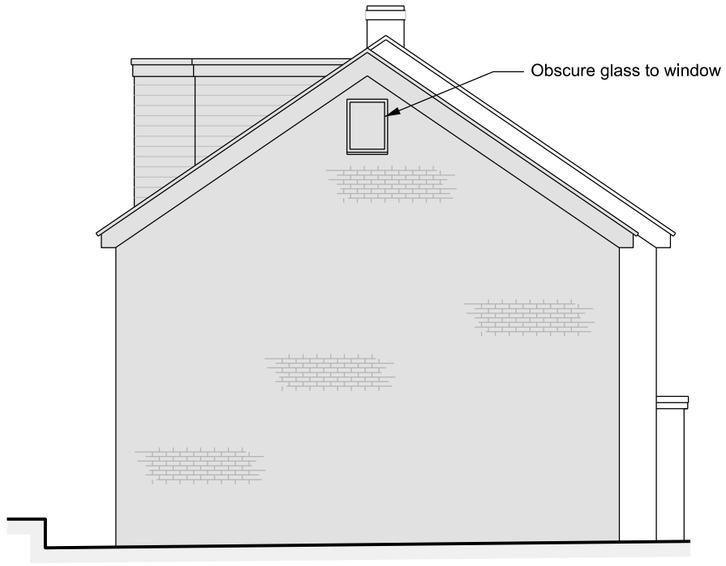

Proposed North Elevation

Scale 1:100



Proposed East Elevation

Scale 1:100

Proposed South Elevation

Scale 1:100

0m 1m 2m 5m

Client: Mr Fernandes	Title: Proposed 2 Storey Side Extension and Loft Conversion with Dormer to Rear Elevation	Drawn By:	Size: A3	Date: 11/04/25
Title: 38 Whitelot Way, Southwick, Brighton, West Sussex, BN42 4YF	Proposed Elevations	Drawing Number: JBD/BN42/4/053		Rev: A