


ONLY FIGURED DIMENSIONS TO BE USED FOR CONSTRUCTION PURPOSES. ALL DIMENSIONS ARE TO BE CHECKED ON SITE PRIOR TO INSTALLATION AND THE ARCHITECT IS TO BE NOTIFIED OF ANY DISCREPANCIES.




© This drawing is copyright and must not be reproduced without the written consent of the Architect.

REV	DATE	DESCRIPTION
A	19.12.25	Planning issue

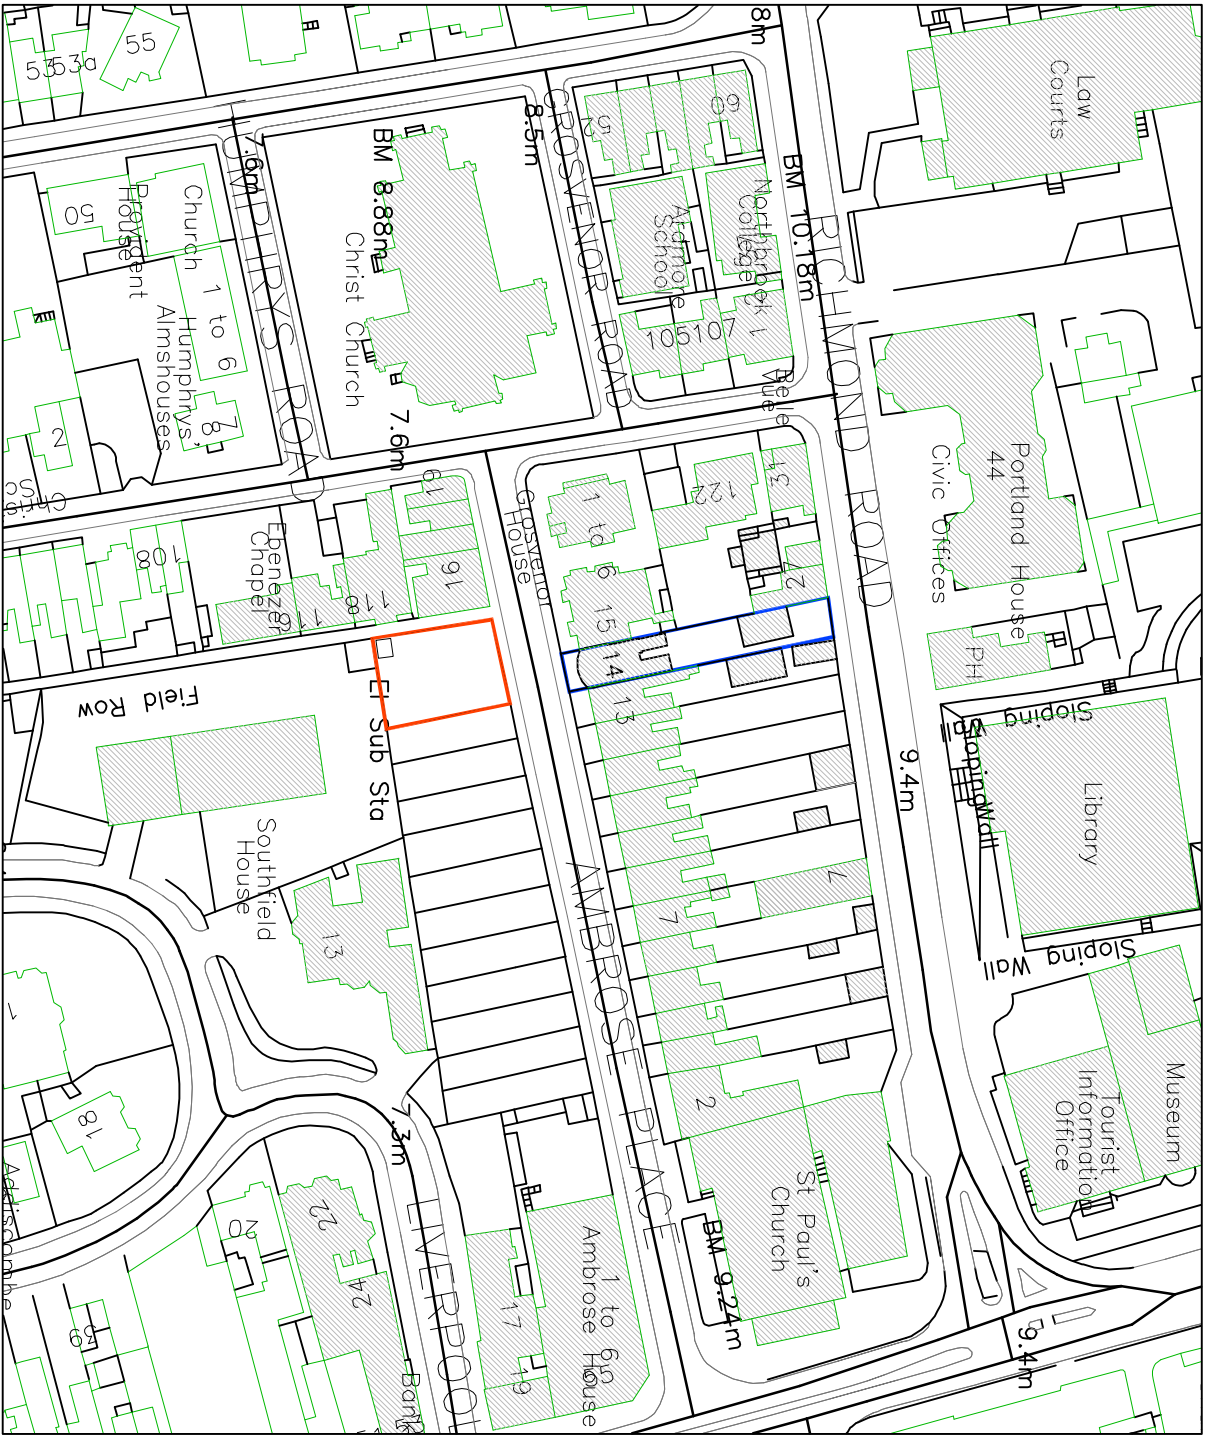


1:1250 - Location Plan as Existing

Scale Bar 1:1250

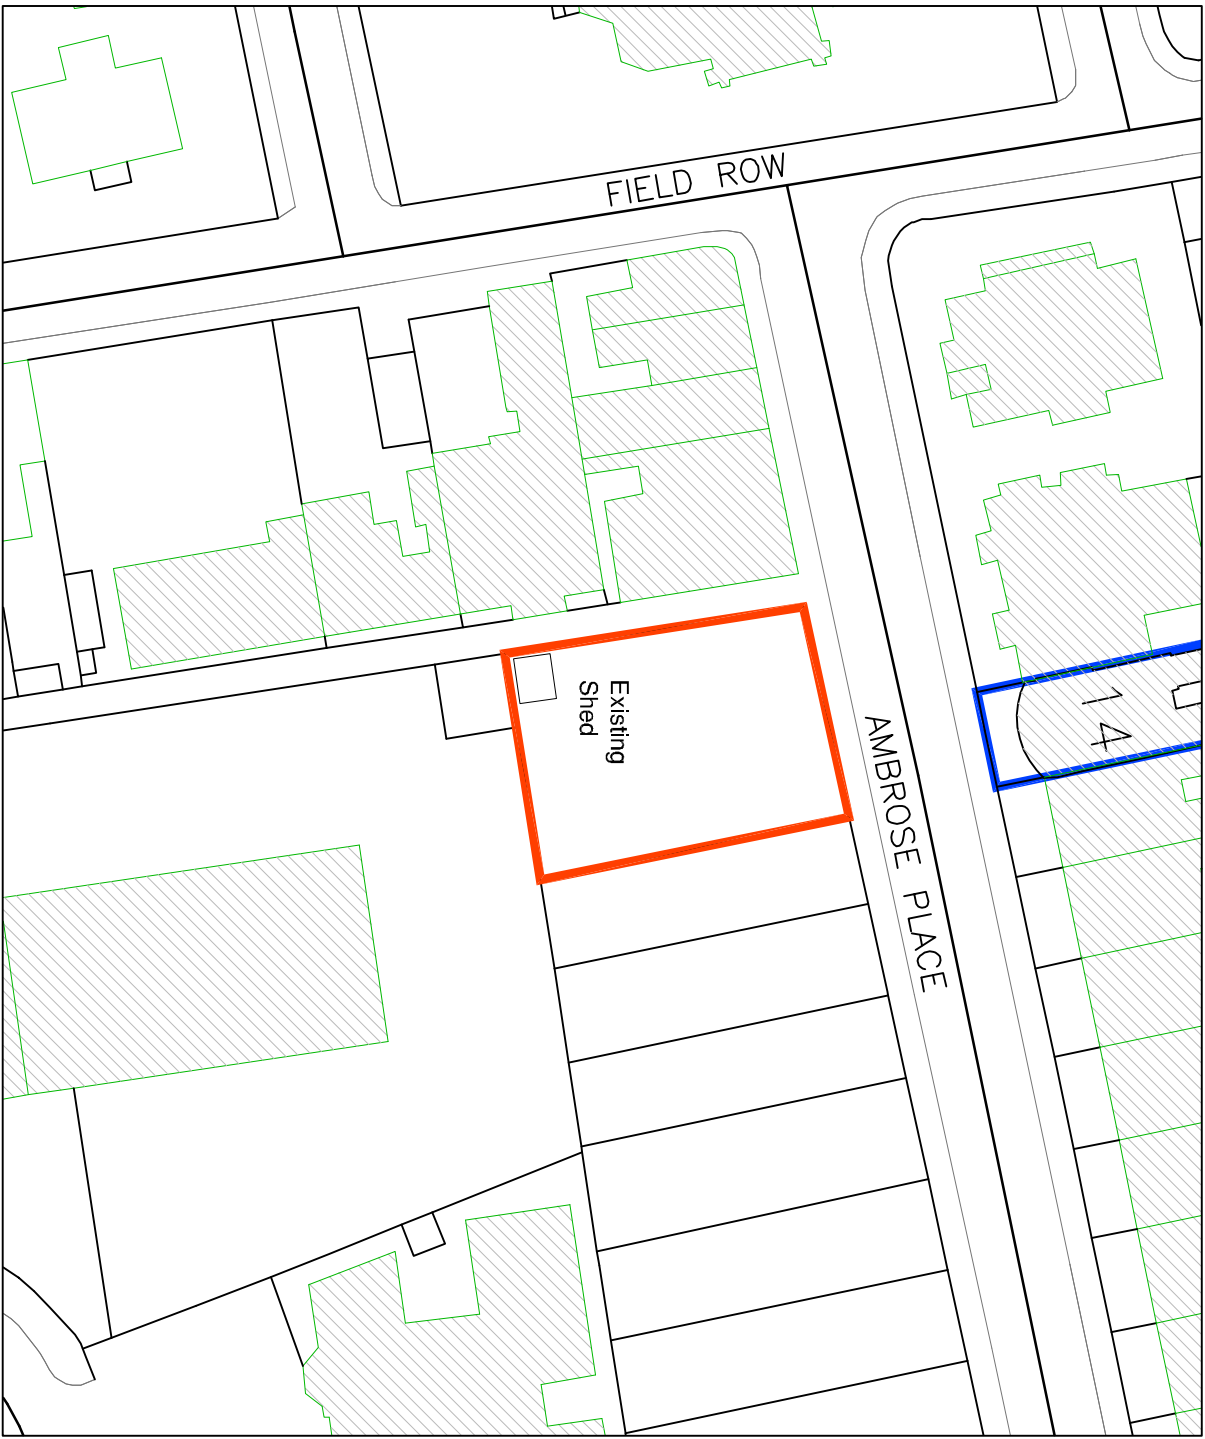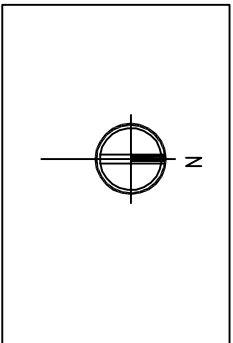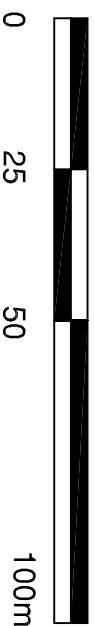

1:500 - Block Plan as Existing

Scale Bar 1:500

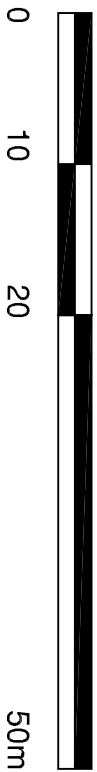

Landscape design inc garden shed, at front garden at 14 Ambrose Place
Location & Block Plan as Existing

PLANNING

 saville jones | architects

DWG: \DRAWINGS\PROFORMA_SJA_A1_200.DWG

date:	Nov 2025	25017	SK	102A
scale:	as shown @A3			