80 Park Avenue, Shoreham by Sea

N

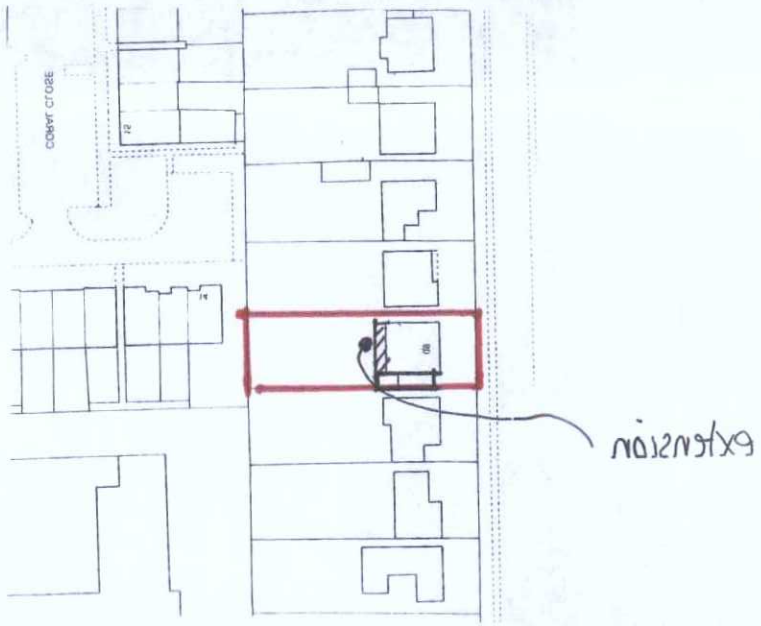

Site Location Plan 1:1250

10m 20m 30m 40m

1:500 Scale Bar

10m 20m 30m 40m 50m

1:1250 Scale Bar

ADUR & WORTHING
PLANNING SERVICES

PLAN	AWDM/1500/15
DATE VALID	24 SEP 2015

Mel Humphrey
MRICS MBEng
39 Northease Drive
Hove
East Sussex BN3 8PG
Mob. 07701055182
Email. mel_humphrey_uk@yahoo.co.uk

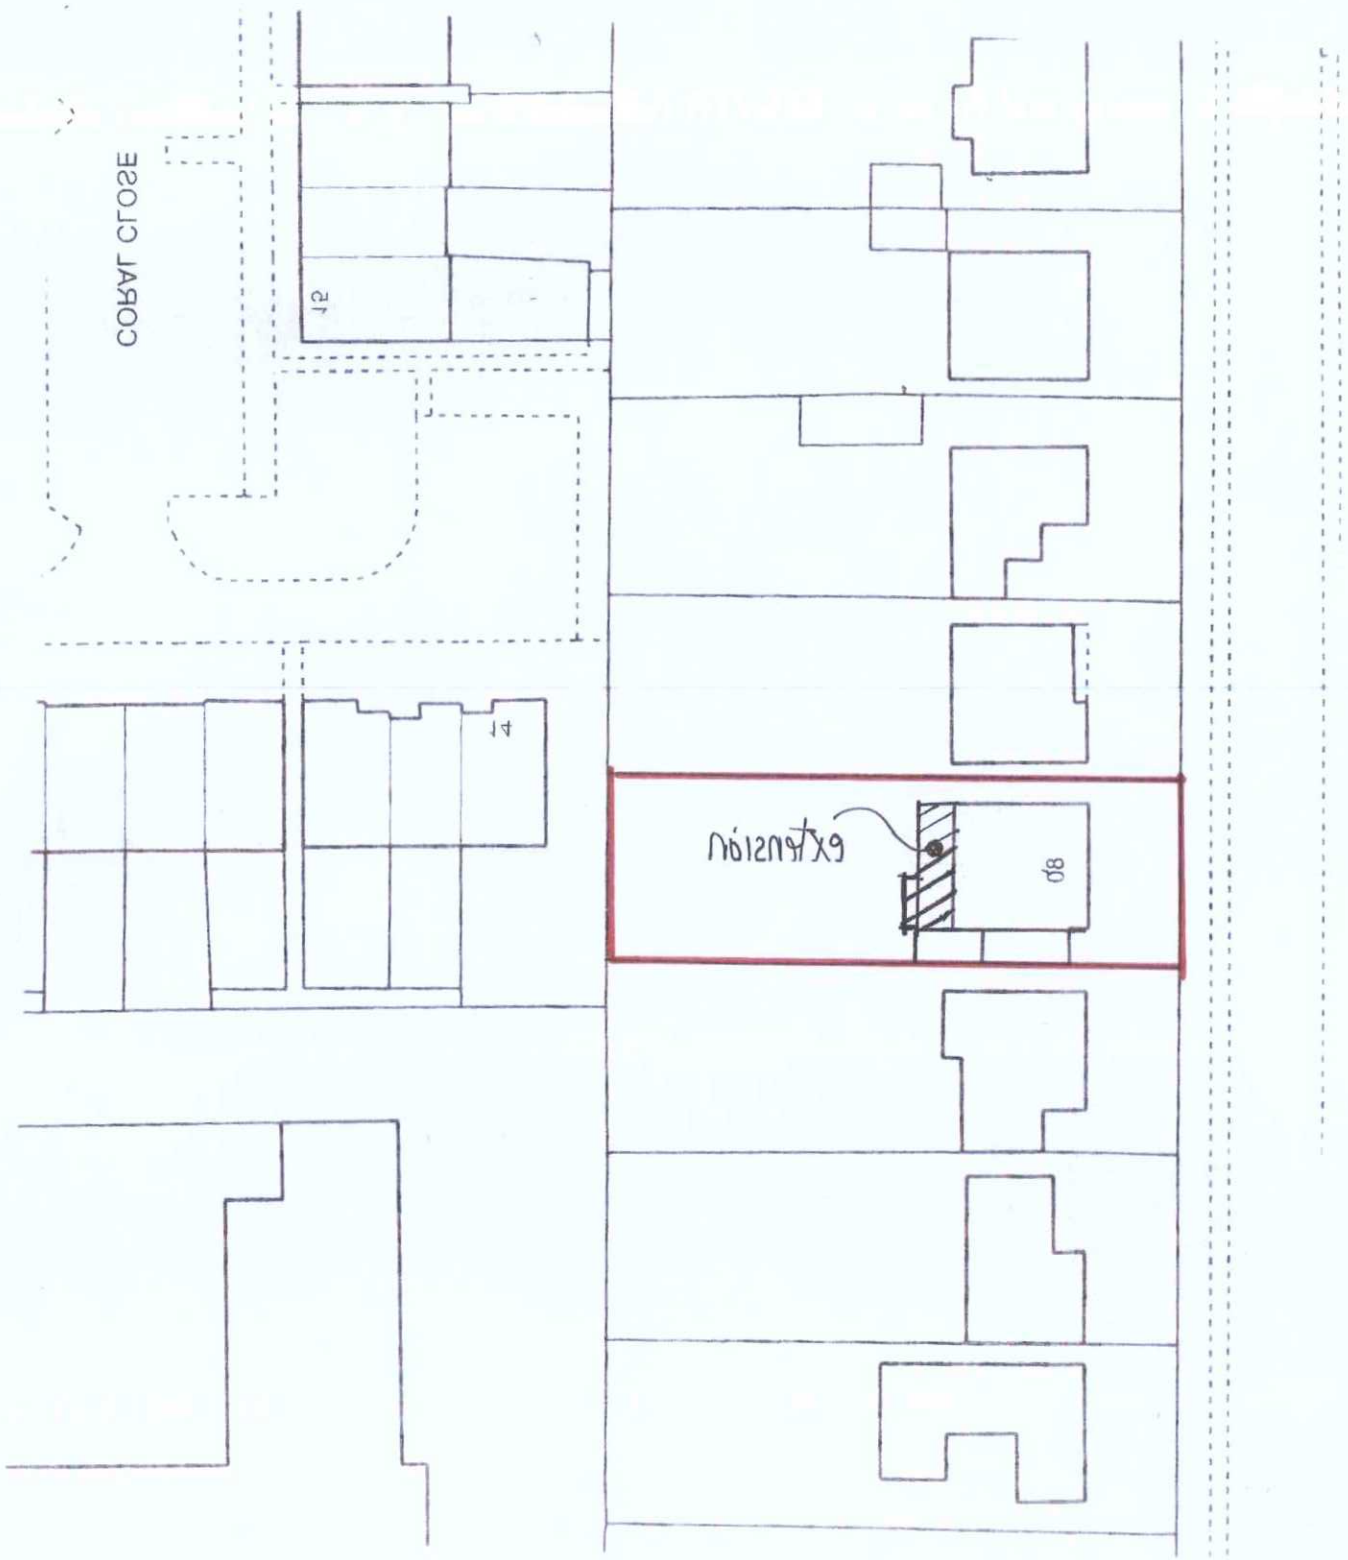

Block Plan 1:500

A3