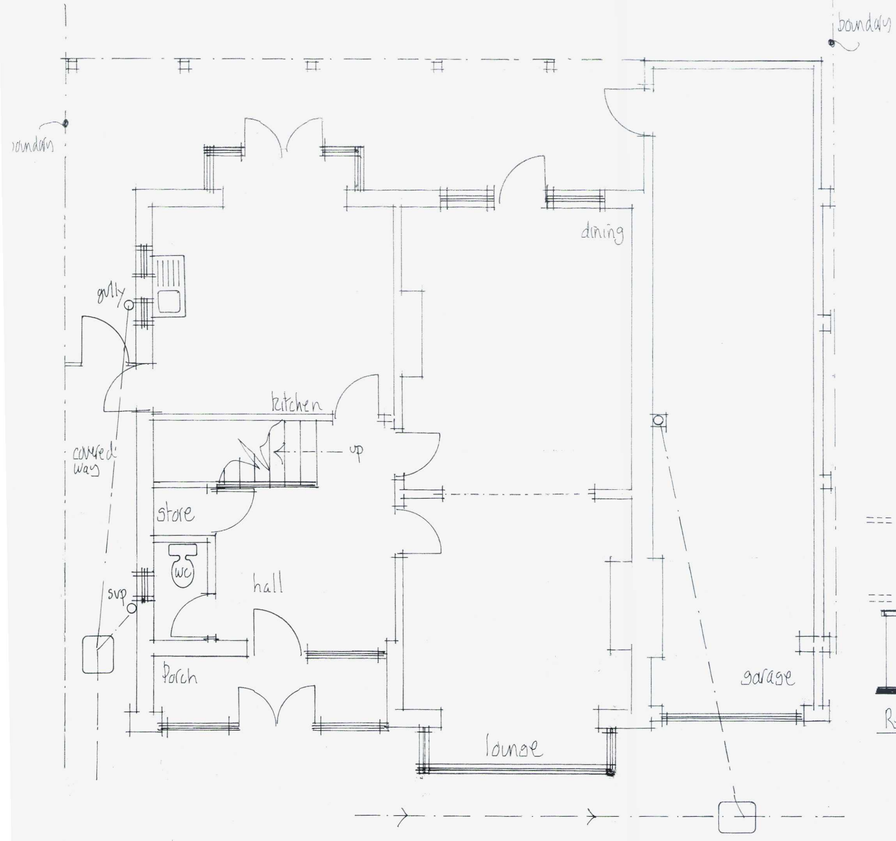

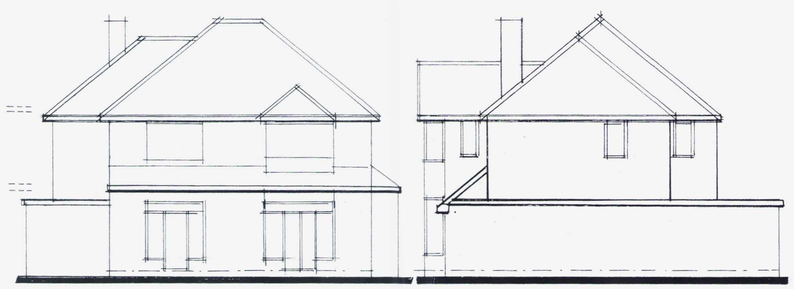

Rear Elevation (East)

Side Elevation (South)

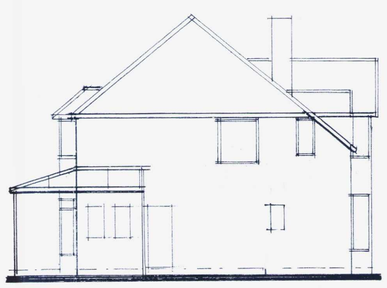

Side Elevation (North)

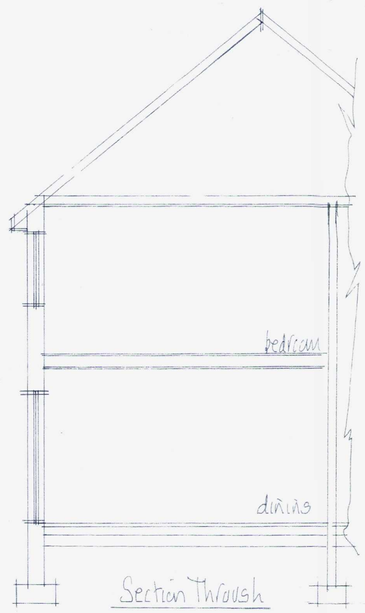

Section Through

1m 2m 3m 4m 5m
1:50 Scale Bar

1m 2m 3m 4m 5m
1:100 Scale Bar

ADUR & WORTHING PLANNING SERVICES
AWDM/1400/15
DATE VALID 24 SEP 2015

NOTES:
All dimensions must be checked on site and not scaled from this drawing.

Mel Humphrey
MRICS MBEng

39 Northease Drive
Hove East Sussex BN3 8PQ

RICS
Mobile: 07701 055182
Email: mel_humphrey_uk@yahoo.co.uk

Drawing Title
Existing Details
80 Park Avenue, Shoreham
West Sussex

Scale: 1:50, 1:100

Date: July 15 Drawn by: mjh.

A1 sized drawing

Drg No: Rev: