
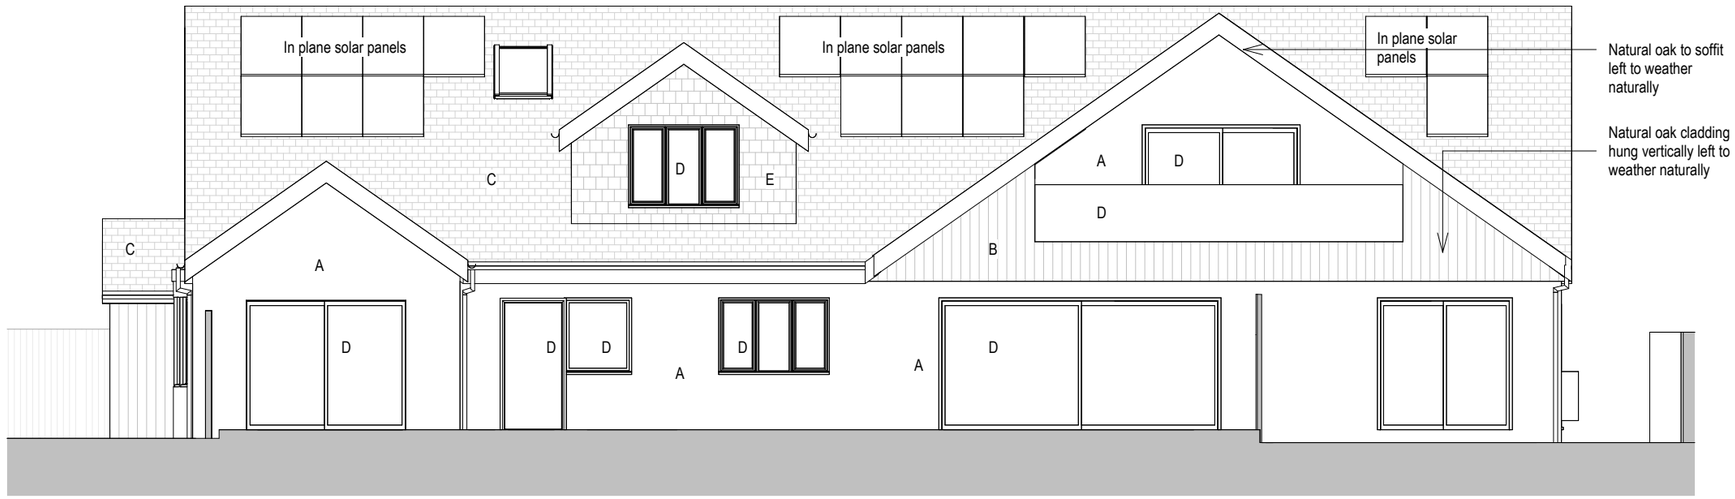


Proposed South Elevation

1 : 100

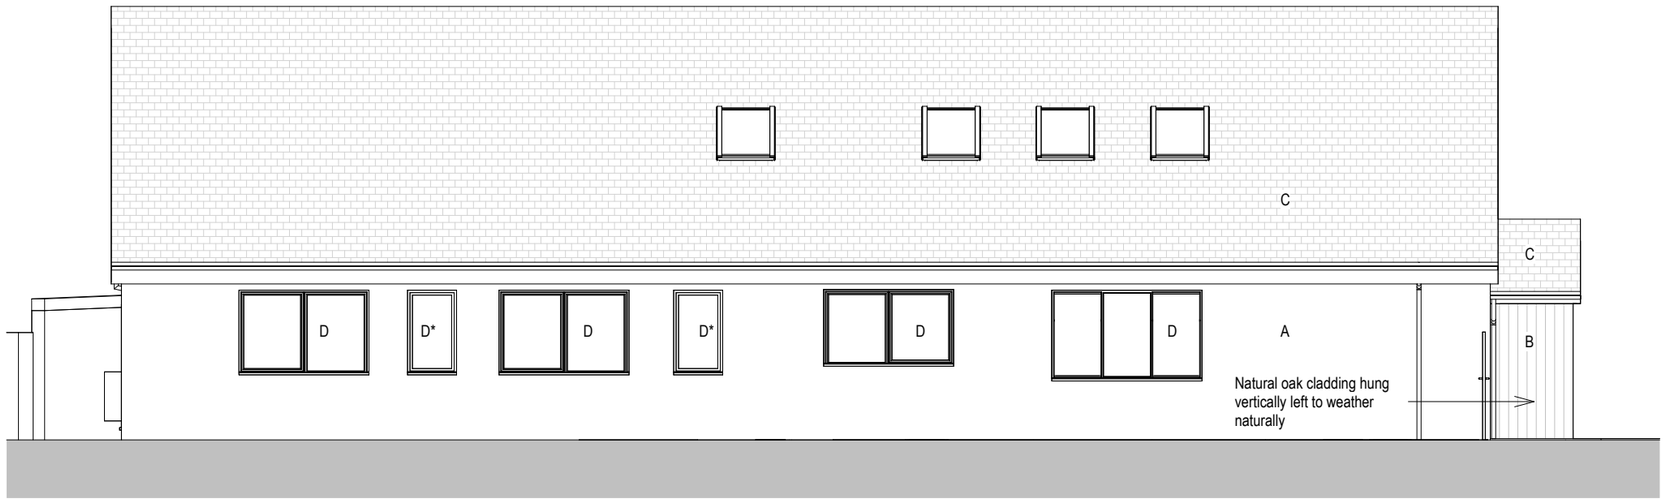

Proposed North Elevation

1 : 100

Revisions

No.	Description	Date	By
4	Revised plans	19-10-26	
3	NMA	09-09-26	
2	Revised plans	22-06-26	
1	PLANNING	09-06-26	

Notes:

GENERAL NOTES:

All dimensions & levels are preliminary and approximate and subject to utilities search, legal boundaries and detailed layouts/ design development through consultation.

Dimensions are to be checked on site by contractor & sub contractors prior to commencement of work, any discrepancies are to be highlighted immediately to the architects.

KEY
A - Render finish
B - Timber cladding
C - Grey concrete tiles
D - Glass
D* - Obscured glass
E - Hung tile

Scale 1 to 100

0 1 2 5 M

Project No. **704**

Project Name: **18 West Avenue**

Drawing Name: **Proposed Elevations**

Drawing No. **P010**

Revision: **P4**

Suitability Description: **PLANNING**

Drawn: MS Checked: GF Orig Paper Size: A3

F R E S H | Architects

T 07703682107 | 07393913140

info@fresh-architects.co.uk | www.fresharchitects.co.uk

Use figured dimensions only. All levels and dimensions to be checked. This drawing is to be read in conjunction with all other relevant drawings and specifications.

© FRESH Architects Ltd. All rights reserved