

North Front Elevation

1 : 50

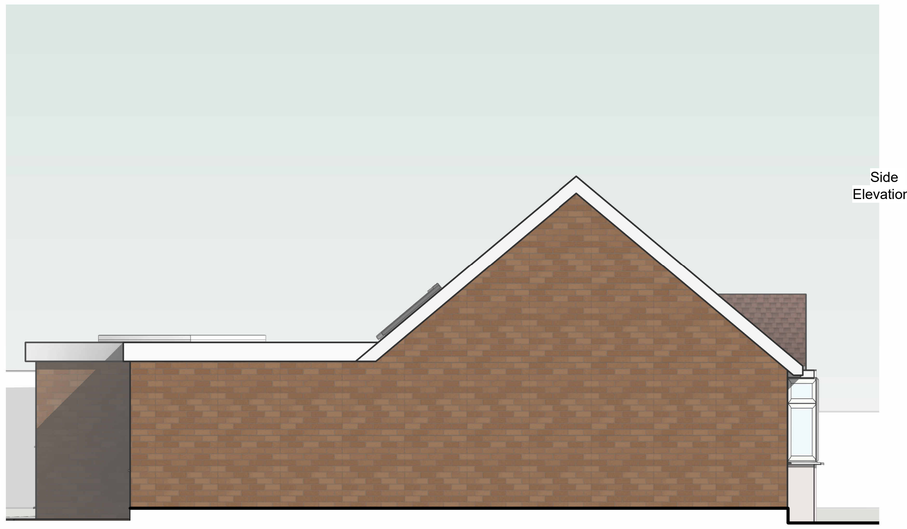

East Side Elevation

1 : 50

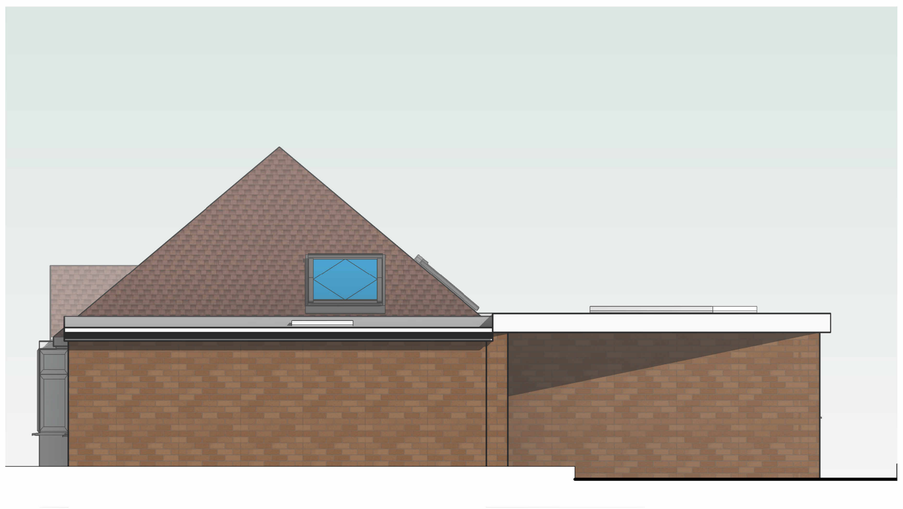

West Side Elevation

1 : 50



South Rear Elevation

1 : 50

0m 1m 2m 3m 4m 5m

VISUAL SCALE 1:50 @ A1

Notes:

1. THE COPYRIGHT OF THIS DRAWING IS VESTED IN ARCHEVOLVE AND IT MAY NOT BE REPRODUCED IN WHOLE OR PART OR USED FOR THE MANUFACTURE OF ANY ARTICLE WITHOUT THE EXPRESS PERMISSION OF THE COPYRIGHT HOLDERS.

2. WORK TO FIGURED DIMENSIONS ONLY.

3. THIS DRAWING IS TO BE READ IN CONJUNCTION WITH ALL RELEVANT ARCHITECT'S, SERVICE ENGINEER'S AND ARCHEVOLVE AND SPECIFICATIONS.

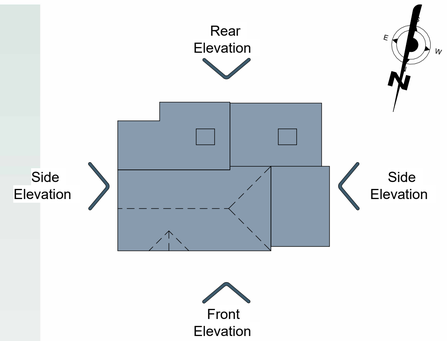

Rev_B	Updated Window to Garage	AP	03/11/26
Rev_A	Amended Plans	AP	16/07/26

Revision Number	Revision Description	Issued by	Revision Date

DATE: 27/04/26

STATUS: PLANNING ISSUE

SHEET SIZE: A1

SCALE: 1 : 50

DRAWN: AP

CHECKED:

CLIENT:

Ricky Woolway

23 Vale Drive,
Findon Valley,
Worthing
BN14 0DD

SITE ADDRESS:

REVISION: Rev_B

DRAWING NO: ARC/184/26/06

PROJECT NO:

DRAWING: Single Storey Rear Extension

TITLE: Proposed Elevations

ARCHEVOLVE

// design @archevolve.co.uk

// www. archevolve.co.uk

// 01798 879894

CIAT CHARTERED PRACTICE