COPYRIGHT©

Details of this drawing are the copyright of MBH Partnership and must not be reproduced or copied without prior written consent.


Any errors or omissions are to be reported to the Architect immediately

All proposed road and junction alterations subject to highways engineers detailed design.


Removal of any existing tree and landscaped areas subject negotiations with Local Authority Planning dept. and other statutory controls

All drawings to be read in conjunction with structural engineers drawings and all related Architects and consultant drawings and other relevant information

AWDM/0557/12
Received 20·6·12

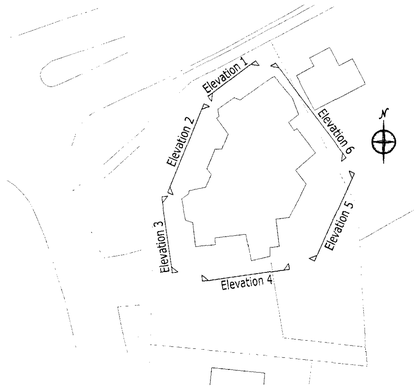


KEY PLAN

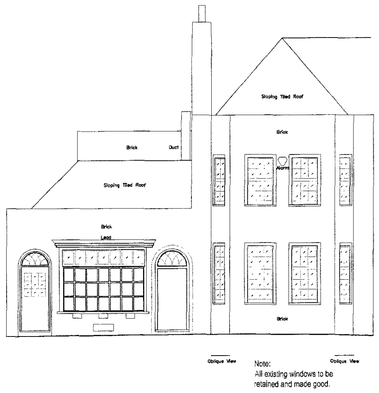

Note:
All existing windows to be retained and made good.

PROPOSED ELEVATION 1

SCALE 1:100

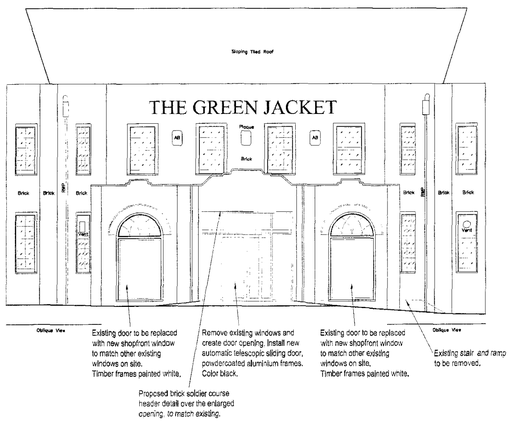

Existing door to be replaced with new shopfront window to match other existing windows on site. Timber frames painted white.

Remove existing windows and create door opening. Install new automatic telescopic sliding door, powdercoated aluminium frames. Color black.


Existing door to be replaced with new shopfront window to match other existing windows on site. Timber frames painted white.

Existing stair and ramp to be removed.

Proposed brick soldier course header detail over the enlarged opening. to match existing.

PROPOSED ELEVATION 2


SCALE 1:100

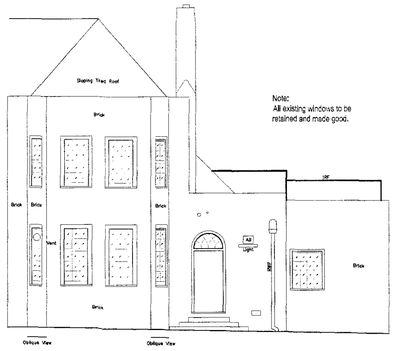

Note:
All existing windows to be retained and made good.


PROPOSED ELEVATION 3

SCALE 1:100

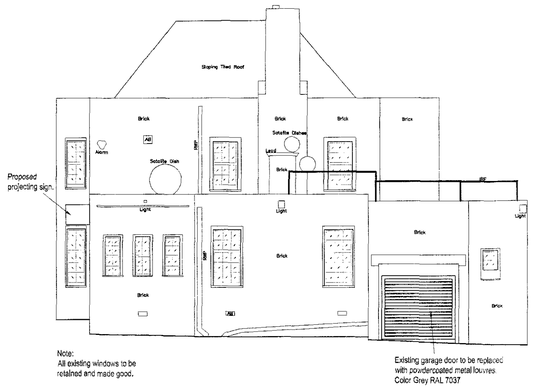

PROPOSED ELEVATION 4

SCALE 1:100

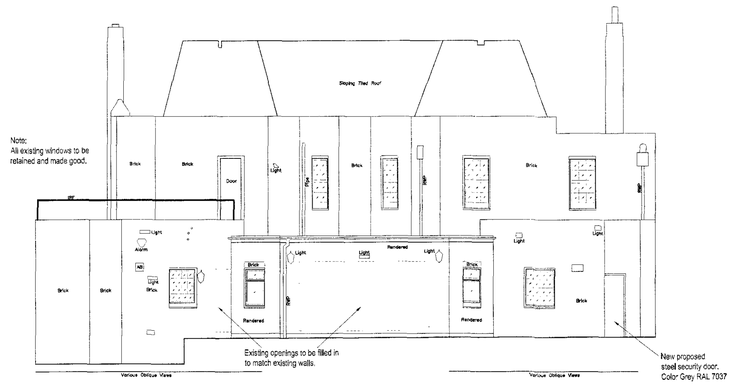


Existing openings to be filled in to match existing walls.

New proposed steel security door. Color Grey RAL 7037

PROPOSED ELEVATION 5

SCALE 1:100

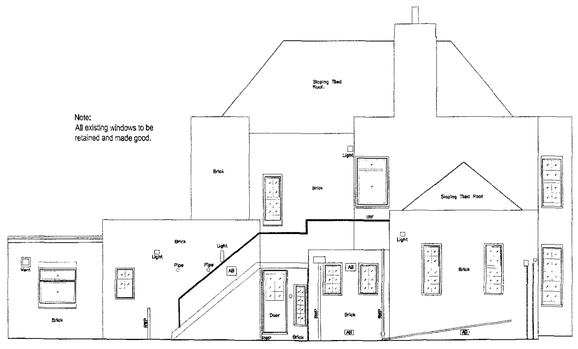

PROPOSED ELEVATION 6

SCALE 1:100

SCALE BAR

0 1 2 3 4 5 6 7 8 9 10

METRES

PLANNING

REV No.	DATE	DESCRIPTION	BY	CHKD BY
B	20.06.12	UPDATED TO SURVEY, COLOR ANNOTATIONS REVISED	AP	
A	25.04.12	ANNOTATIONS REVISED	AP	

ROSEMOUNT HOUSE
ROSEMOUNT AVENUE
WEST BYFLEET
SURREY
KT14 6LB
01932 352727
01932 351545

ARCHITECTURE SURVEYING PROJECT MANAGEMENT

PROJECT
PROPOSED TESCO EXPRESS
GREEN JACKET PH
UPPER SHOREHAM ROAD
BN43 6BE

DRAWING TITLE
PROPOSED ELEVATIONS
SHOPFRONT APPLICATION

DRAWN BY	CHECKED BY	DRAWING No.	REV
AP		10339-115	B
SCALE 1:100 @ A1	DATE APR 12		