
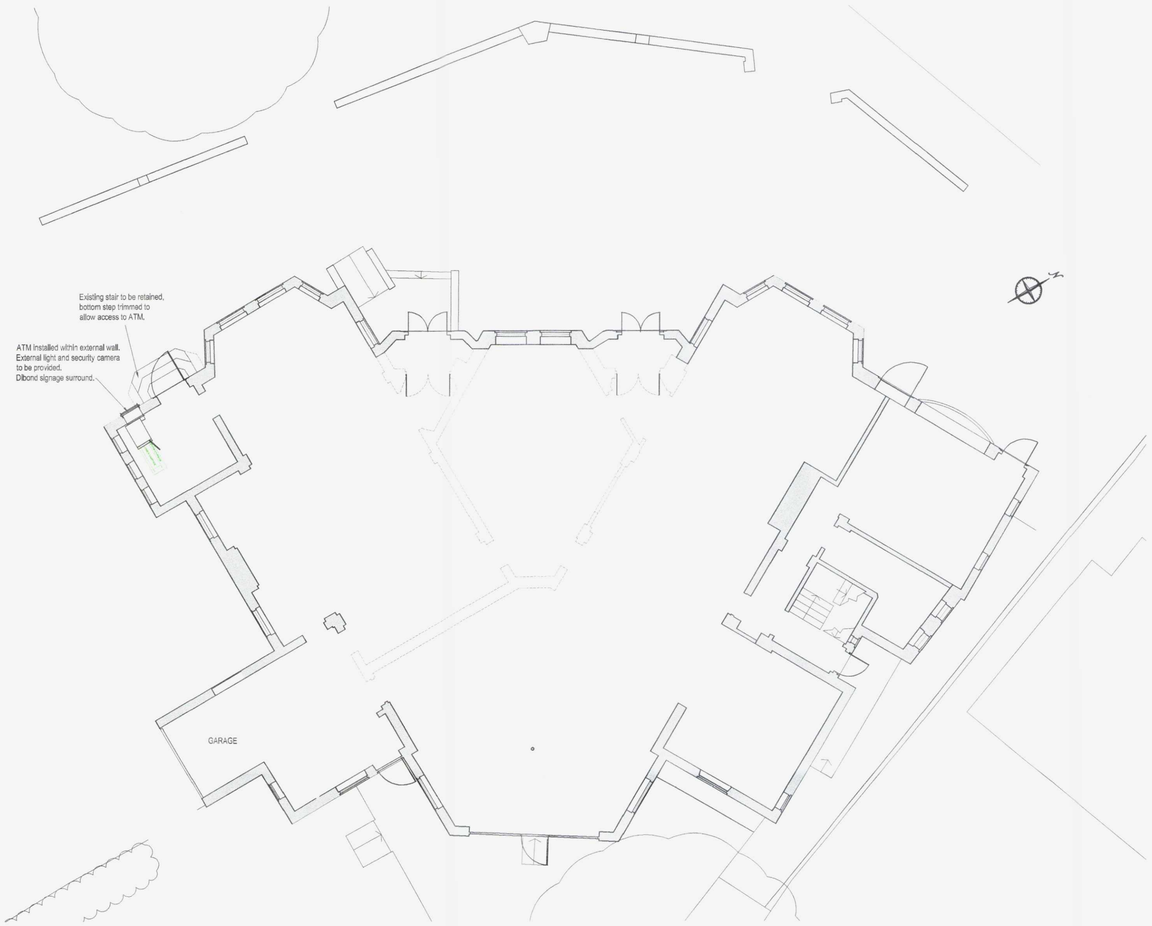


PROPOSED GROUND FLOOR PLAN

SCALE 1:100

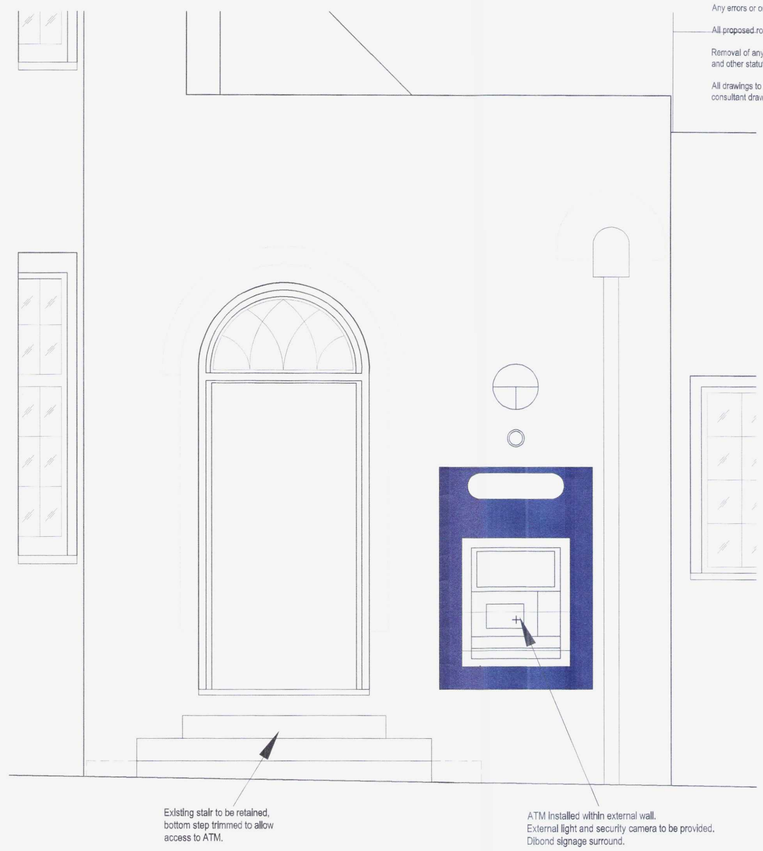

PROPOSED ELEVATION

SCALE 1:20

COPYRIGHT©

Details of this drawing are the copyright of MBH Partnership and must not be reproduced or copied without prior written consent.

Any errors or omissions are to be reported to the Architect immediately

All proposed road and junction alterations subject to highways engineers detailed design.

Removal of any existing tree and landscaped areas subject negotiations with Local Authority Planning dept. and other statutory controls

All drawings to be read in conjunction with structural engineers drawings and all related Architects and consultant drawings and other relevant information

AWDM/0554/12

Received 20·6·12

SCALE BAR

SCALE 1:20 0 0.5 1 METRES

SCALE BAR

SCALE 1:100 0 1 2 3 4 5 6 7 8 9 10 METRES

PLANNING

REV No.	DATE	DESCRIPTION	BY	CHKD BY
B	20.06.12	STAIR AND DOOR RETAINED	AP	
A	25.04.12	ATM ELEVATION INCLUDED	AP	

mbh PARTNERSHIP

ROSEMOUNT HOUSE
ROSEMOUNT AVENUE
WEST BYFLEET
SURREY
KT14 6LB
01932 352727
01932 351545

ARCHITECTURE SURVEYING PROJECT MANAGEMENT

PROJECT

PROPOSED TESCO EXPRESS
GREEN JACKET PH
UPPER SHOREHAM ROAD
BN43 6BE

DRAWING TITLE

PROPOSED GROUND FLOOR PLAN AND ELEVATION
ATM APPLICATION

DRAWN BY	CHECKED BY	DRAWING No.	REV
AP		10339-121	B
SCALE 1:100 @ A1	DATE APR 12		