



PROPOSED LOCATION OF TOTEM SIGNS

SCALE 1:200 @A1

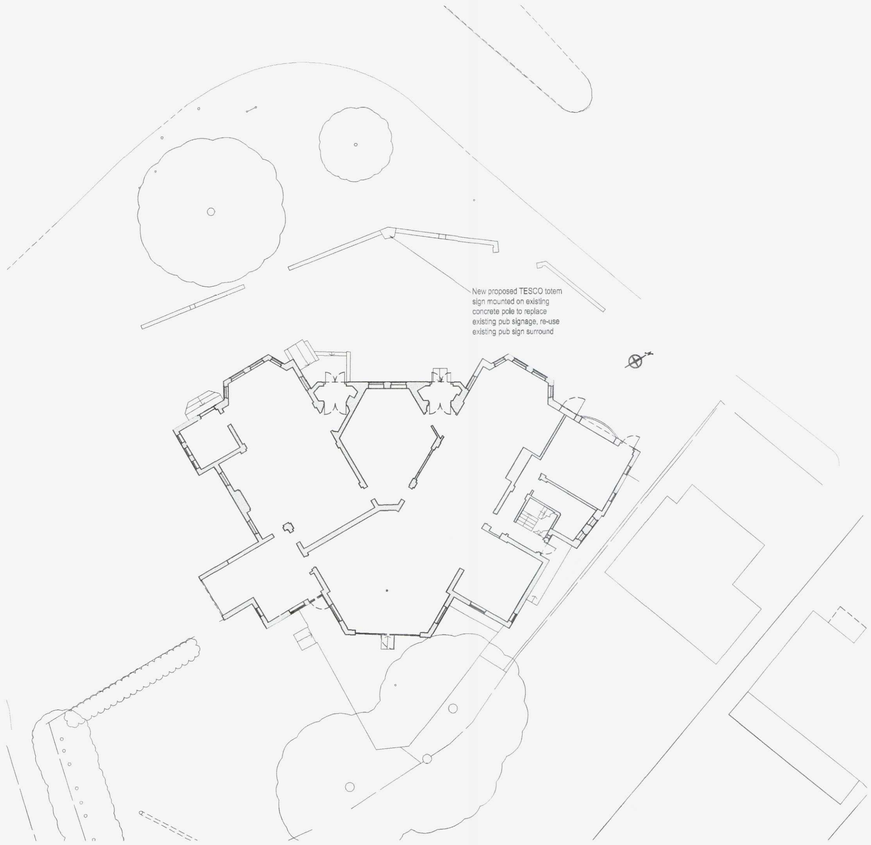


PHOTOGRAPH OF EXISTING TOTEM SIGN SURROUND

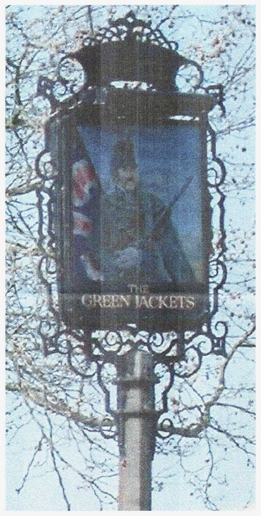

PROPOSED SIGNAGE RE-USING EXISTING TOTEM SIGN SURROUND

Please note:
Approximate dimensions only.
proposed sign to replace pub sign and re-use existing surround, dimensions as on site.
Sign surround drawn indicatively only.

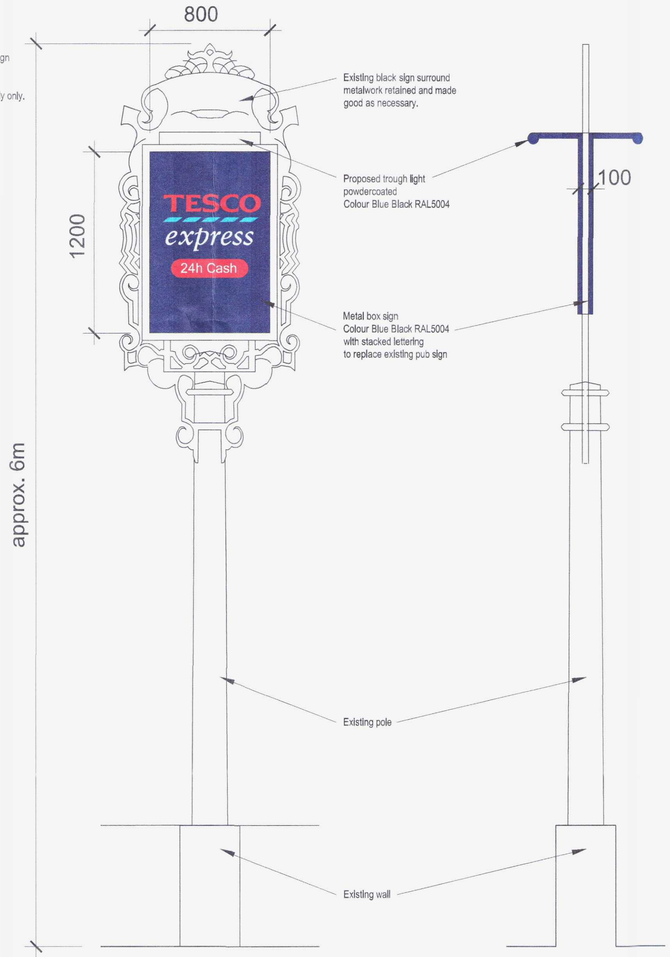

TOTEM SIGN FRONT ELEVATION

SCALE 1:20 @A1

TOTEM SIGN SIDE ELEVATION

SCALE 1:20 @A1

COPYRIGHT ©

Details of this drawing are the copyright of MBH Partnership and must not be reproduced or copied without prior written consent. Do not scale from this drawing

Any errors or omissions are to be reported to the Architect immediately

All proposed road and junction alterations subject to highways engineers detailed design.

Removal of any existing tree and landscaped areas subject negotiations with Local Authority Planning dept. and other statutory controls

All drawings to be read in conjunction with structural engineers drawings and all related Architects and consultant drawings and other relevant information

AWDM/0565/12
Received 20.6.12

SCALE 1:20

SCALE BAR
0 0.5 1
METRES

SCALE 1:200

SCALE BAR
0 1 2 3 4 5 6 7 8 9 10
METRES

PLANNING

REV No.	DATE	DESCRIPTION	BY	CHKD BY
A	20.06.12	SIGN SURROUND RETAINED	AP	

mbh PARTNERSHIP
ARCHITECTURE SURVEYING PROJECT MANAGEMENT

ROSEMOUNT HOUSE
ROSEMOUNT AVENUE
WEST BYFLEET
SURREY
KT14 6LB
01932 352727
01932 351545

PROJECT
PROPOSED TESCO EXPRESS
GREEN JACKET PH
UPPER SHOREHAM ROAD
BN43 6BE

DRAWING TITLE
PROPOSED SITE PLAN AND DETAILS
TOTEM SIGN

DRAWN BY	CHECKED BY	DRAWING No.	REV
AP		10339 -156	A
SCALE: VARIES @ A1	DATE: APR 12		