
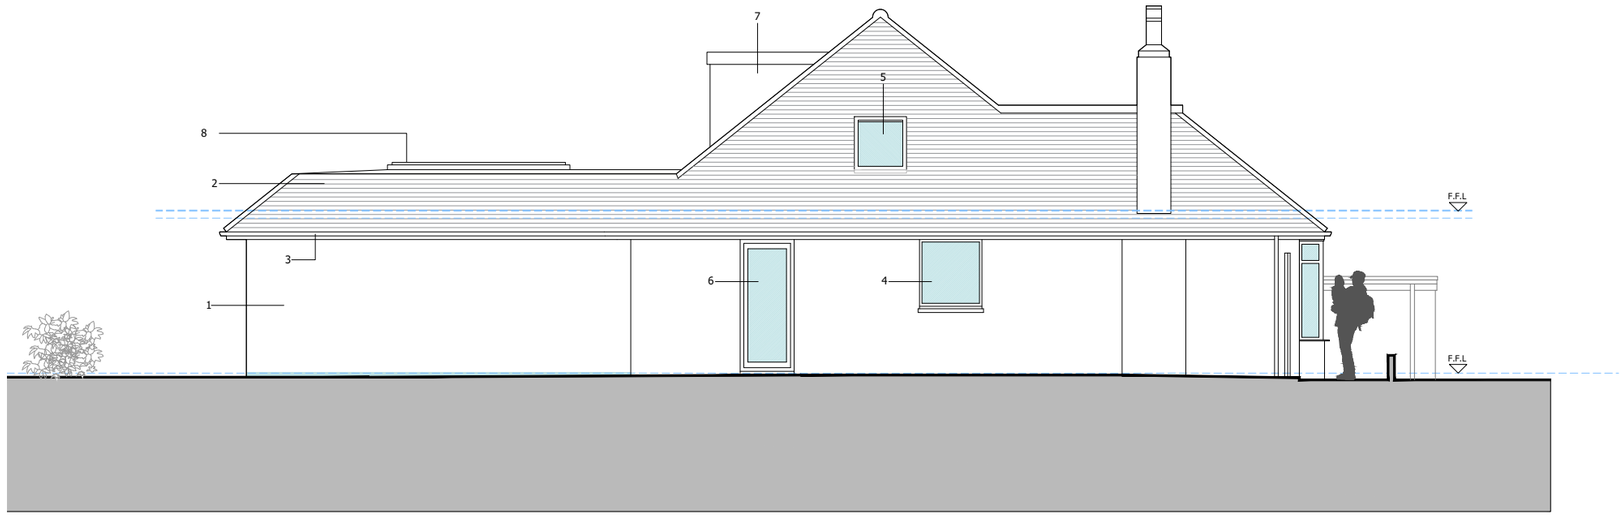


Proposed Side Elevation (North)

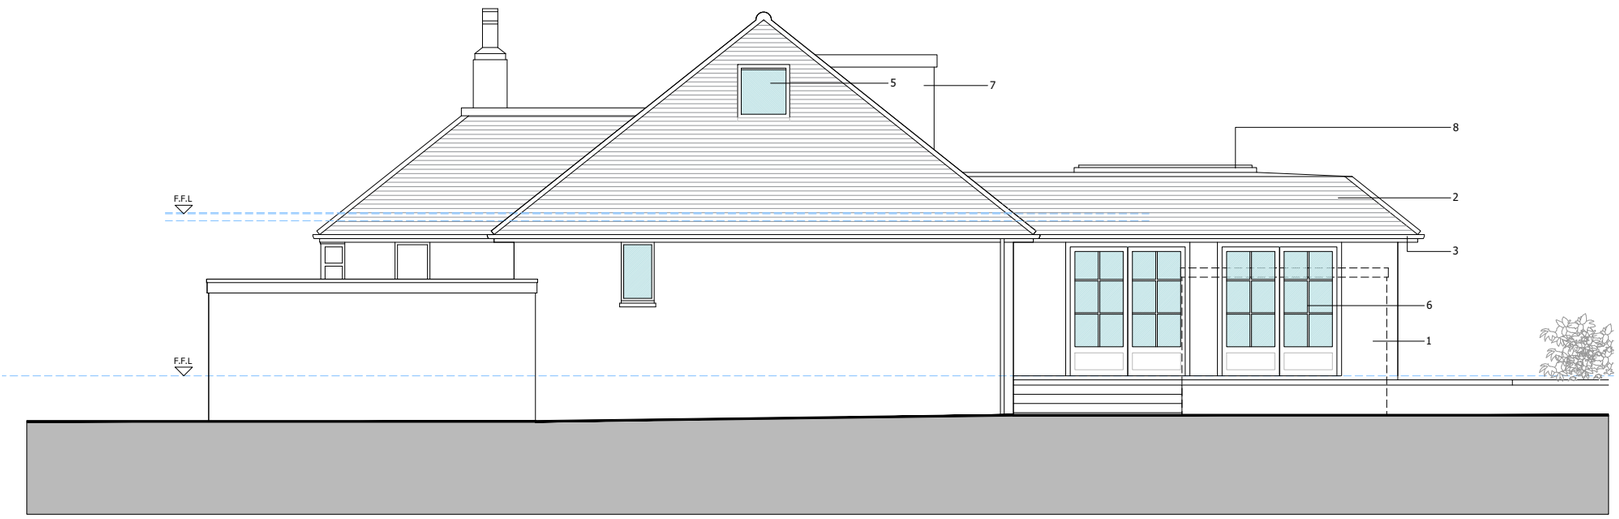

Proposed Side Elevation (South)

notes

Do not scale from drawing

To be read in conjunction with all relevant drawing and specifications

All measurements in millimetres unless otherwise stated

Dimensions are taken to either masonry or plasterboard, not plaster.

All dimensions to be confirmed on-site. Any discrepancies to be notified to the designer for clarification

Scale in Metres

0 1 2 3 4 5

Key

1. Render
2. Clay tiles
3. uPVC rainwater goods
4. uPVC or timber framed window
5. Aluminium framed skylight
6. uPVC or timber framed door
7. Dormer, rendered finish
8. Rooflight

PLANNING ONLY

revision	date	description	dwn	chkd
A	31.08.24	Roof profile amended	pt	..

PRT architecture
M 07720705752 e ptrust@prtarch.co.uk

project
18 Chute Avenue
Worthing

scale
1:50@A1
1:100@A3

date
05.07.24

client
Mr and Mrs Ford

drawn
pt

checked
es

drawing
Proposed Elevations

drawing number
231202/PA/026

revision
A

DO NOT SCALE FROM THIS DRAWING. THIS DRAWING IS COPYRIGHT ©