

ADUR & WORTHING
PLANNING SERVICES
PLAN AWDM/1595/13.
DATE VALID 27 SEP 2013

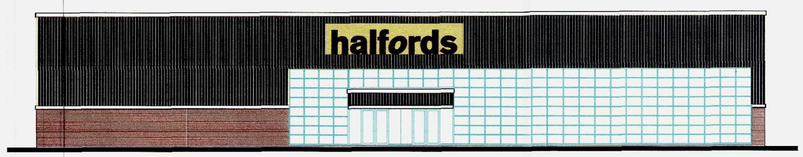

SOUTH ELEVATION AS EXISTING
SCALE 1:200




EAST ELEVATION AS EXISTING
SCALE 1:200

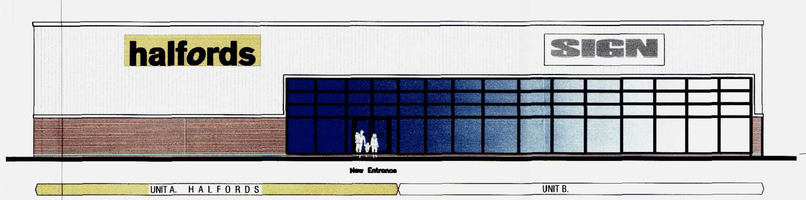


SOUTH ELEVATION PROPOSED
SCALE 1:200



EAST ELEVATION PROPOSED
SCALE 1:200

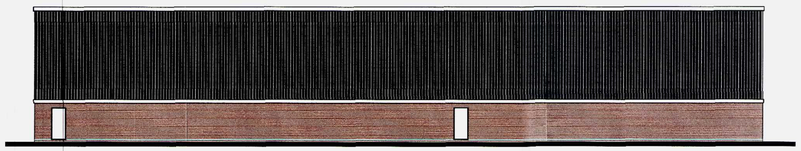


NORTH ELEVATION AS EXISTING
SCALE 1:200

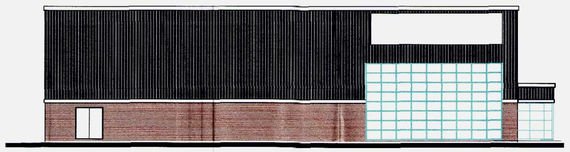


WEST ELEVATION AS EXISTING
SCALE 1:200



NORTH ELEVATION PROPOSED
SCALE 1:200

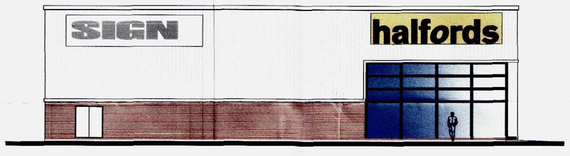


WEST ELEVATION PROPOSED
SCALE 1:200

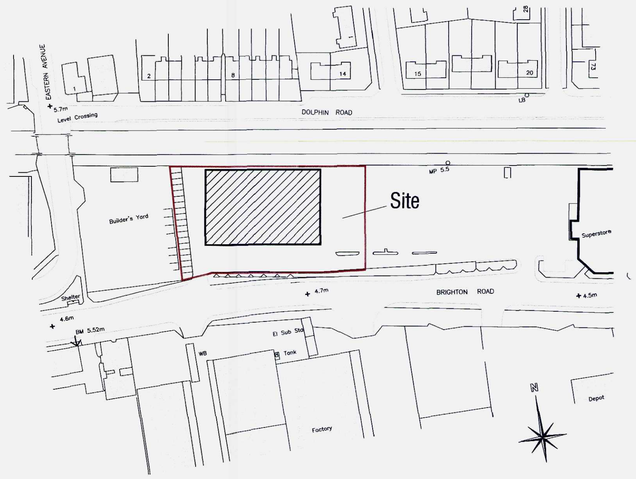


1:1250 Location Plan.

Materials Schedule
Face Brickwork . Where Required To Match Existing
Cladding. To Be Wards Insulated Panels Colour Silver
Glazing. New Curtain Wall
Capping & Trims. Blue

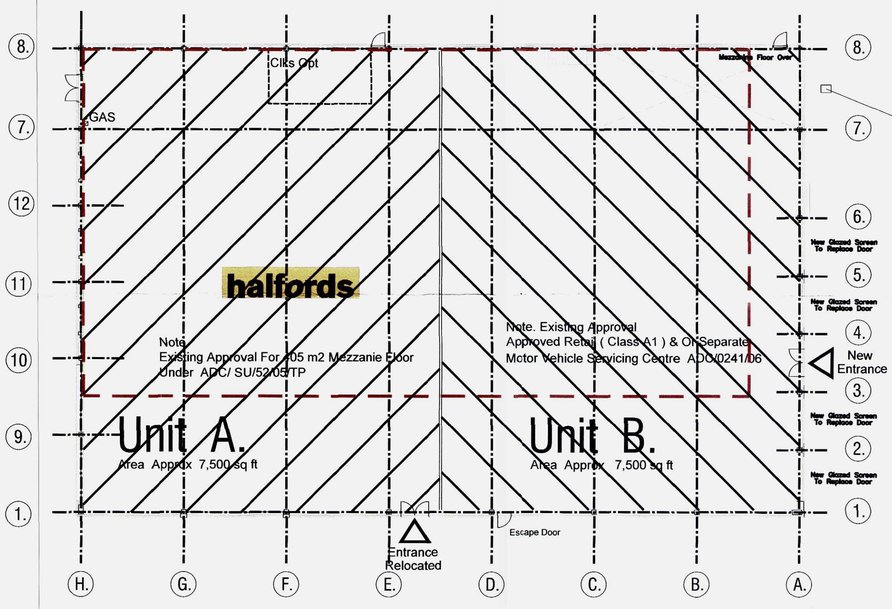

GROUND FLOOR PLAN
SCALE 1:200

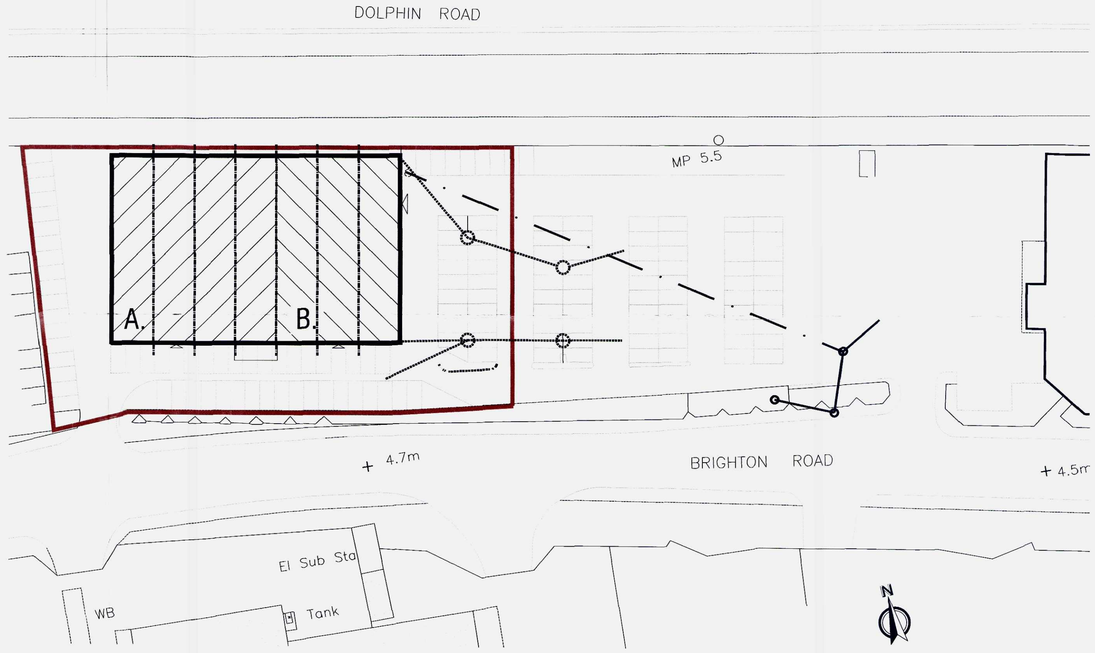

1:500 Site Plan.

REV	DESCRIPTION	DATE
B	Proposed South and East Elevations amended.	22.08.13
A	Proposed South and East Elevations amended.	29.07.13

REVISION

job no.	drawing no.	rev.
SHBR/1-02	SC01	B

scale		drawn	date
1:400 @ A3	1:200 @ A1	CB	20.8.2013

Halfords Unit 2
43-61 Brighton Road
Shoreham-By-Sea West Sussex
New External Cladding Treatment
1:200 Plans & Elevations
1:500 Site Plan & 1:1250 Location Plan

Hargreaves
Rustington House, Worthing Road, Rustington, West Sussex, BN16 3PS
Tel No: (01903) 777777 Fax No: (01903) 777700

CAD File: V:\SHOREHAM\HALFORDS BRIGHTON ROAD\ALTERATIONS 25.07.13\SC01B PLANS AND ELEVATIONS.DWG