

RICS the mark of property professionalism worldwide

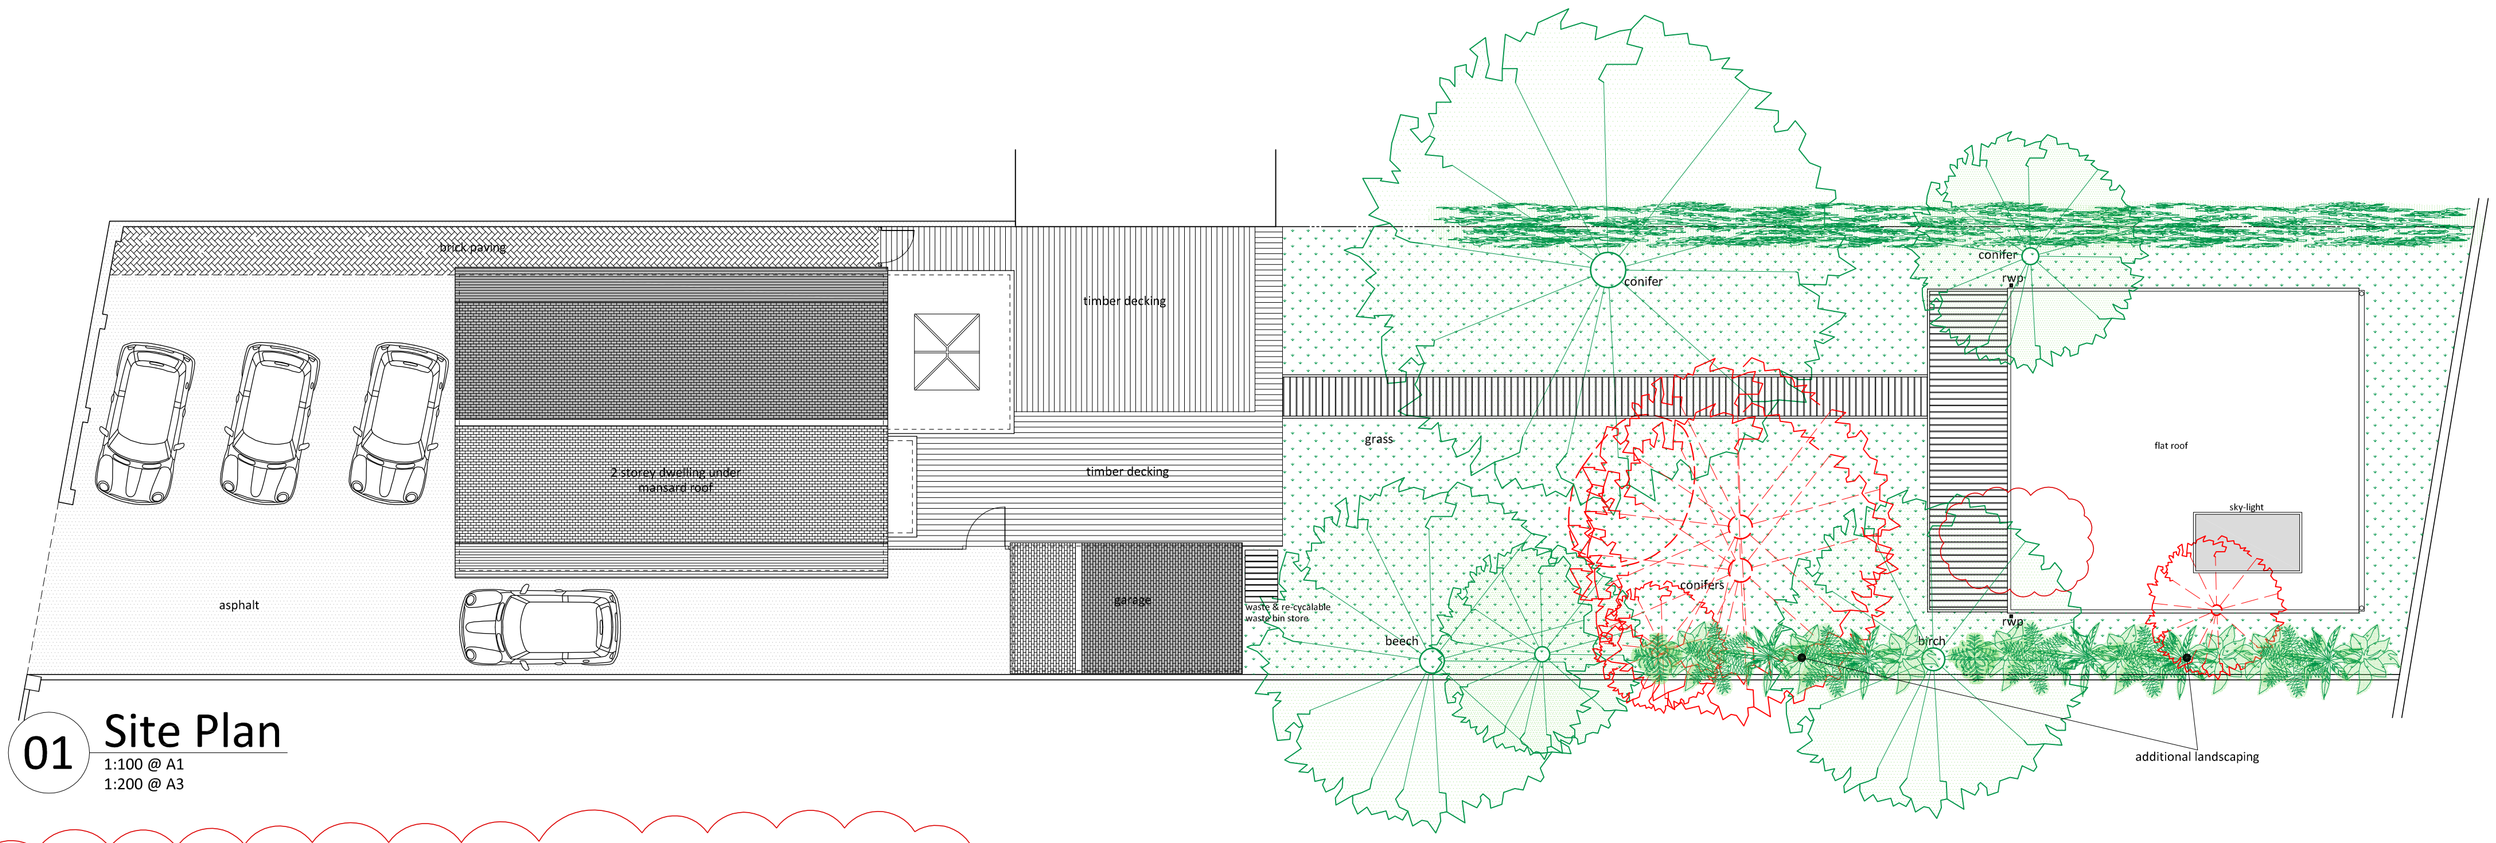

01 Site Plan

1:100 @ A1
1:200 @ A3

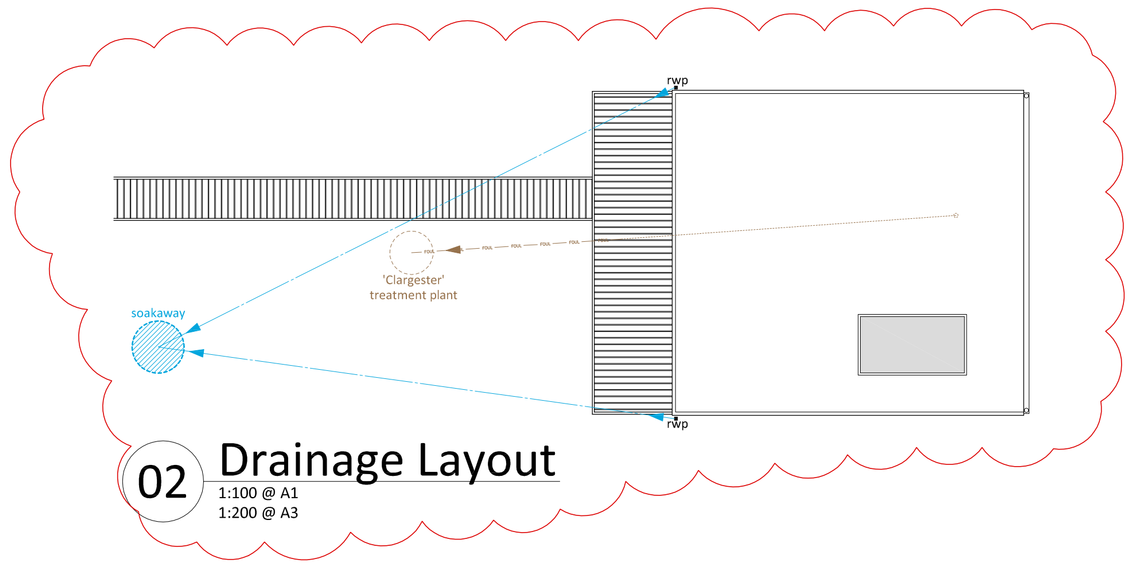


02 Drainage Layout

1:100 @ A1
1:200 @ A3



05 Front Elevation

1:100 @ A1
1:200 @ A3

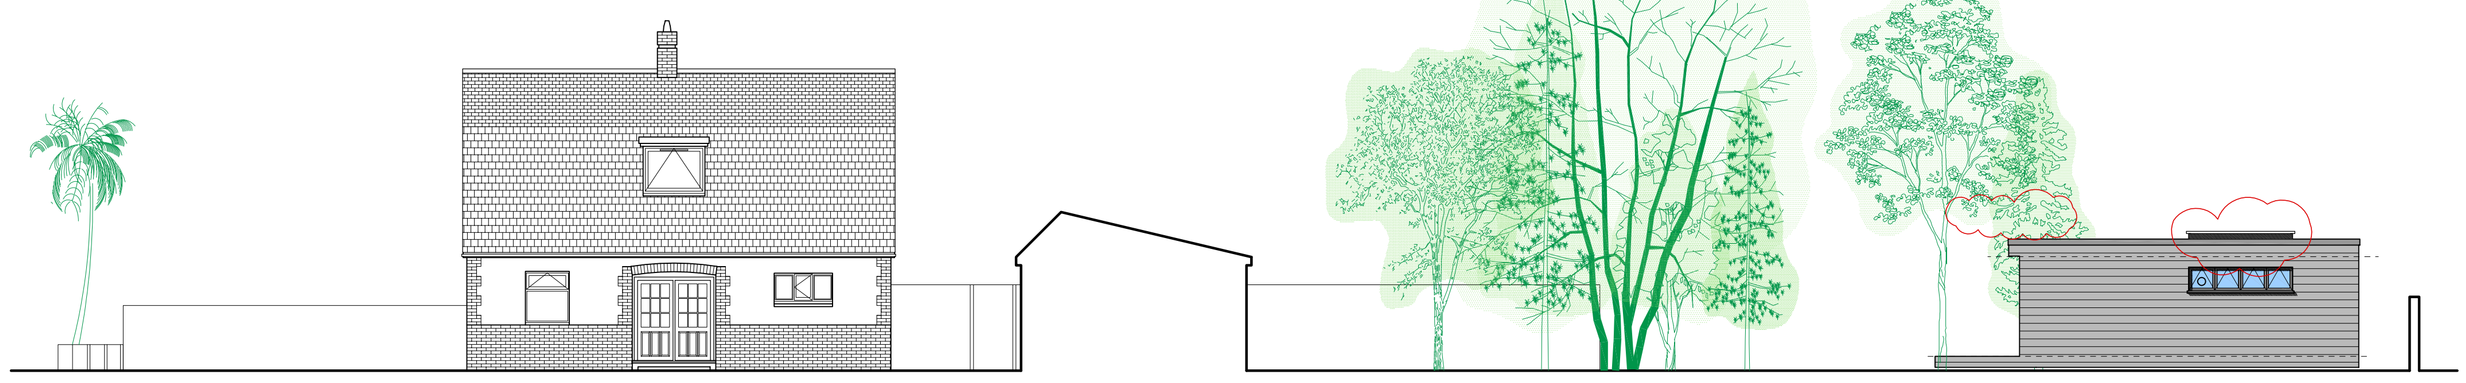

03 Side Elevation (South)

1:100 @ A1
1:200 @ A3



04 Side Elevation (North)

1:100 @ A1
1:200 @ A3

0 1 2 3 4 5 6 7 8 9 10m
1:100

DRAWING ISSUE NOTE:

- For the purpose of submission to Local Authority for the approval of Planning Consent
- This drawing is to be read in conjunction with all other relevant drawings & details in this package
- Do not scale, except for Planning puposes
- Dimensions are in millimeters unless otherwise stated
- Do not use for construction
- Should any third party use these drawings for the purpose of construction, it shall be entirely at their own risk.

LEGEND:

Revision		
B	13.08.19	Drainage layout & additional landscaping to south boundary wall shown. NB
A	10.06.19	Elevation orientation corrected. NB

Project
Cosmetic Clinic

Site Address
95 Grinstead Lane
Lancing
West Sussex
BN15 9DT

Drawing
PROPOSED DRAWINGS:
Site Plan + Elevations

Client
Project Associates (South East) Ltd.

Scale
1:100 @ A1

Date: Mar. '19 | Drawn By: NB | Checked By:

Drawing issue:
PLANNING

Drawing No.: **1064.19.25** | Revision: **B**

crowther overton-hart
28 Chanctonfold, Horsham Road
Steyning, West Sussex. BN44 3AA
T 01903 816290
E reception@cohsurveyors.co.uk

© COPYRIGHT 2019 Crowther Overton-Hart. All rights reserved.