Do Not Scale. All dimensions and conditions are to be checked on site prior to preparing drawings or commencing any work. © This drawing is the property of JDRM Architectural Design LLP and protected by the Copyright, Designs and Patents Act, 1988

AMENDMENT

ADUR & WORTHING
PLANNING SERVICES

PLAN	AWDM/ 0503/19
DATE ~~VALID~~	RECD 14/8/19

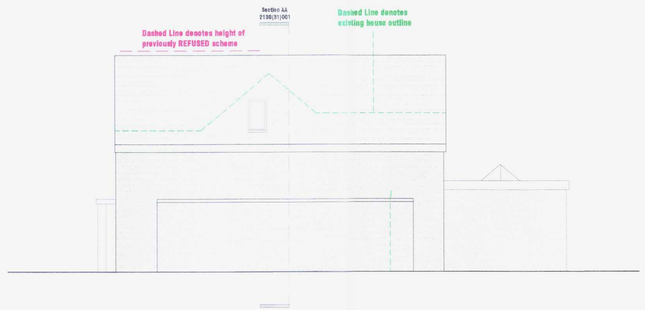

E01 **SIDE ELEVATION - NORTH EAST** 1:100
PROPOSED

0 0.5 1.0 2.0 3.0 4.0 5.0 10.0
Scale in metres



E02 **FRONT ELEVATION - SOUTH EAST** 1:100
PROPOSED

0 0.5 1.0 2.0 3.0 4.0 5.0 10.0
Scale in metres

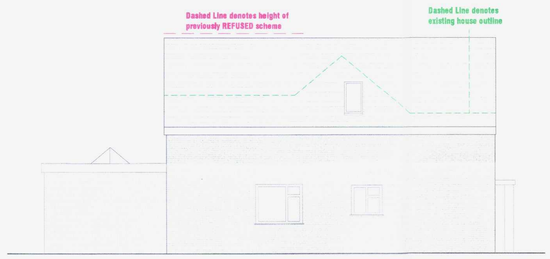

E03 **SIDE ELEVATION - SOUTH WEST** 1:100
PROPOSED

0 0.5 1.0 2.0 3.0 4.0 5.0 10.0
Scale in metres

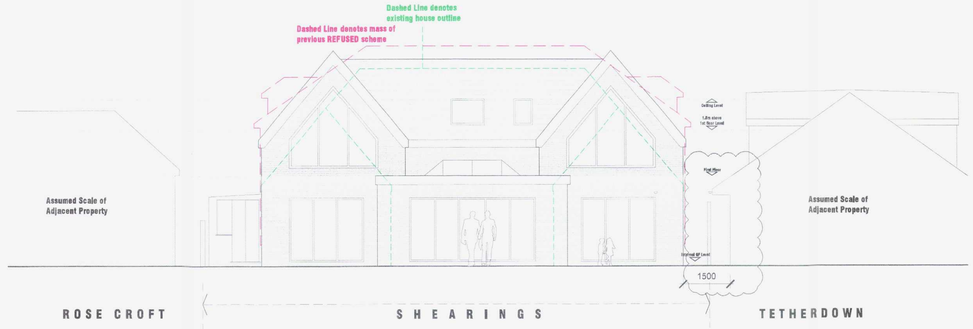

E04 **REAR ELEVATION - NORTH WEST** 1:100
PROPOSED

0 0.5 1.0 2.0 3.0 4.0 5.0 10.0
Scale in metres

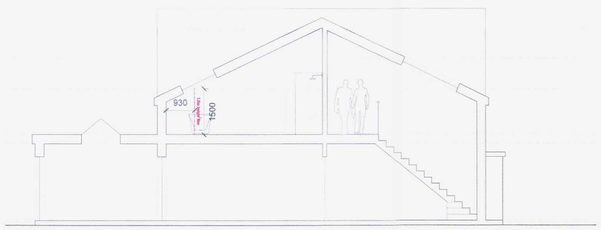

S02 **SECTION BB** 1:100
PROPOSED

0 0.5 1.0 2.0 3.0 4.0 5.0 10.0
Scale in metres

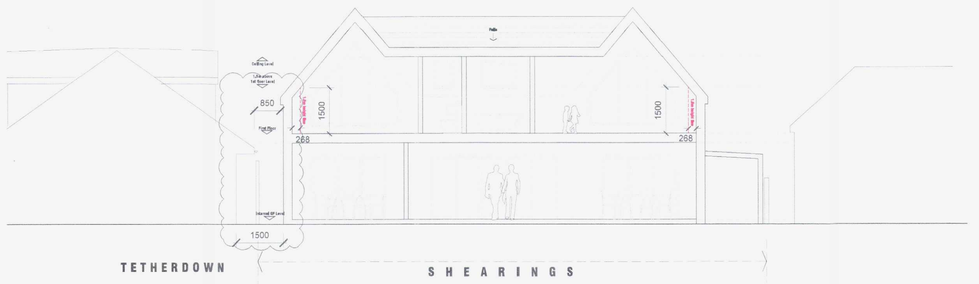

S01 **SECTION AA** 1:100
PROPOSED

0 0.5 1.0 2.0 3.0 4.0 5.0 10.0
Scale in metres

Rev:	Date:	Notes:	Drawn:	Checked:
D	14.08.2019	HEIGHTS OF PREVIOUS REFUSED SCHEME AMENDED. FRONT DOOR WIDER.	RM	JD
C	08.08.2019	LOCATION & RELATIONSHIP OF TETHERDOWN REVISED	RM	JD
B	31.05.2019	SECTIONS ADDED, 1.5m ZONE ADDED TO FIRST FLOOR PLAN, CONTEXT AMENDED	RM	JD
A	03.04.2019	ELEVATION ORIENTATION ADDED	RM	JD
/	25.03.2019	ISSUE FOR APPROVAL	RM	JD

Project:
SHEARINGS, THE STREET

SHOREHAM-BY-SEA
PETER HUDSON

JDRM ARCHITECTURAL DESIGN LLP

drawing number: **2130(31)001** rev: **D**

PROPOSED ELEVATIONS + SECTIONS

SCALE 1:100 @ A1

Issued for:
APPROVAL

Drawn by: RM
Checked by: JD

J D R M / 17 Coventry St / Brighton / BN1 5PP / www.jdrmarchitecture.com