Do not measure from this drawing this drawing is for the purposes of planning permission. All measurements are to be taken on site by the contractors.

Foundations/Floor/Structural calculations are to be determined by structural engineer.

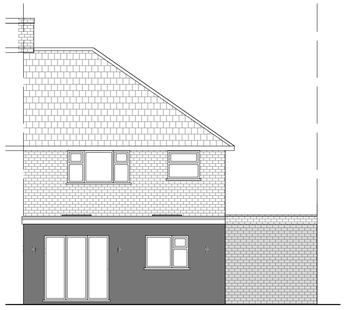

Proposed South Elevation

0 1m 5m 10m

scale 1:100

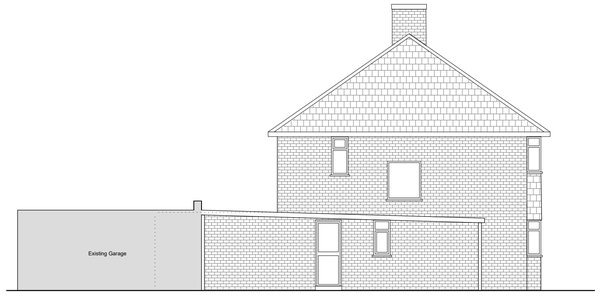

Proposed East Elevation

4000

0 1m 5m 10m

scale 1:100



Proposed North Elevation

0 1m 5m 10m

scale 1:100

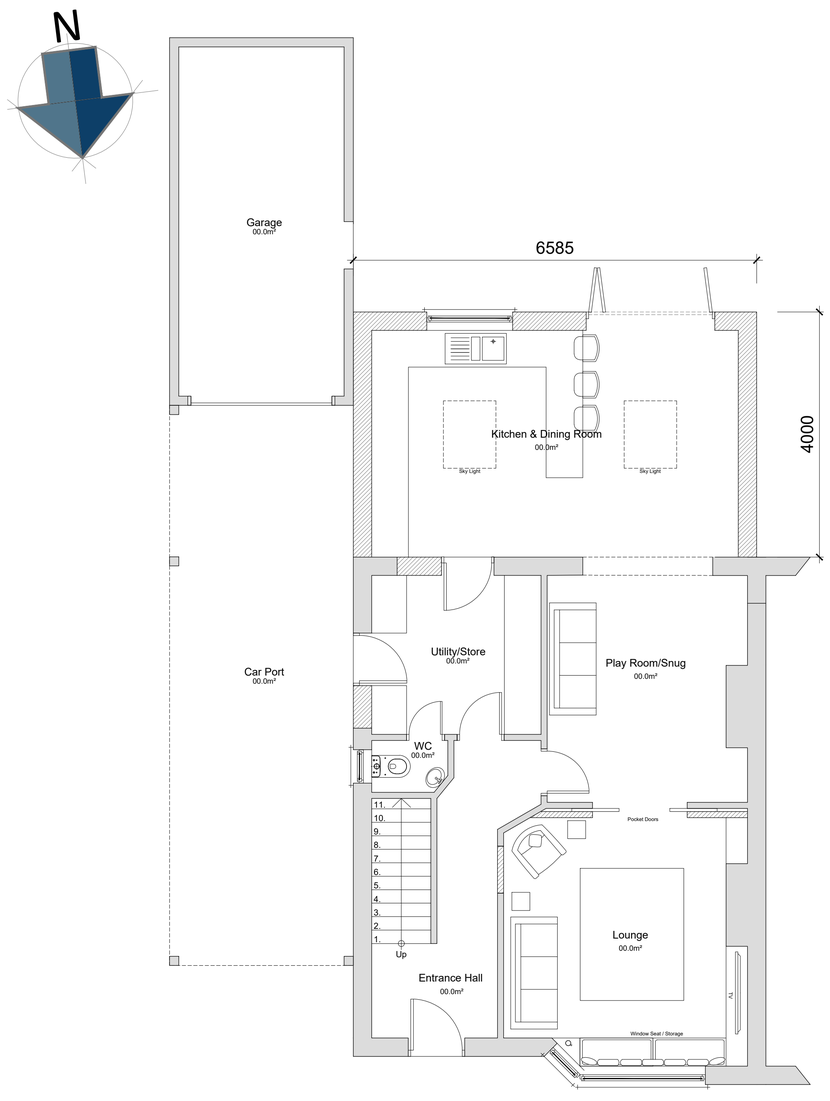

Proposed Ground Floor Plans @ 1:50

0 0.5m 1m 2.5m 5m

scale 1:50

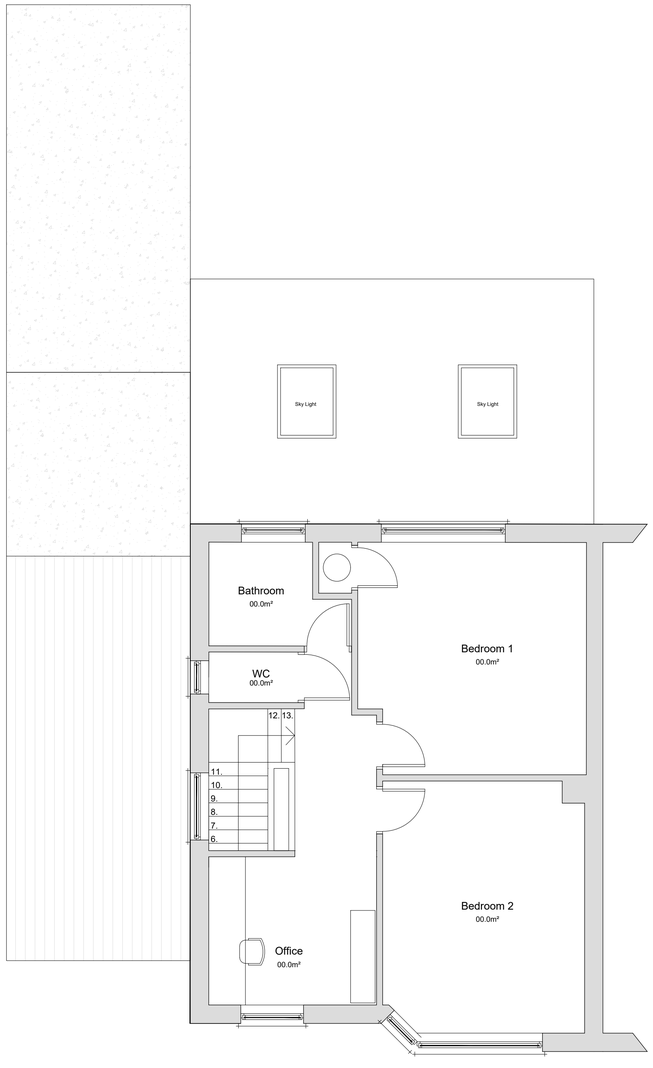

Proposed First Floor Plans @ 1:50

0 0.5m 1m 2.5m 5m

scale 1:50

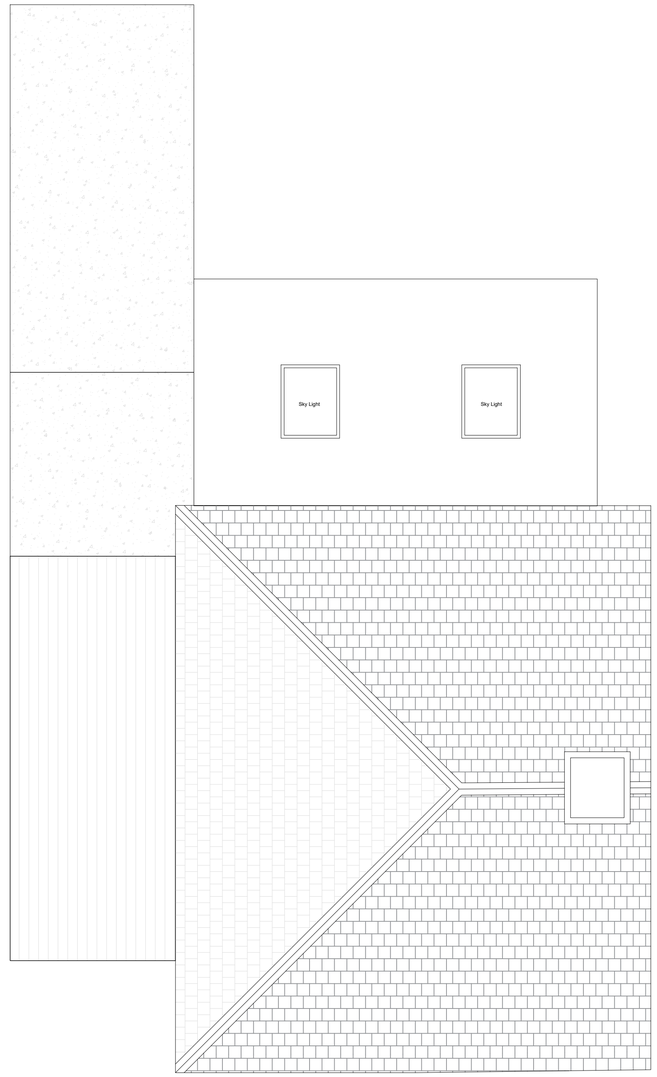

Proposed Roof Plans @ 1:50

0 0.5m 1m 2.5m 5m

scale 1:50

CRE8TIVE LINES

E: Cre8tivelines@outlook.com M:07500181917

No.2 Old School,Old School Lane,Fittleworth,RH20 1JZ

ALL MEASUREMENTS TO BE TAKEN ON SITE BEFORE ORDERING SUPPLIES & ANY START OF BUILDING WORKS.

PROJECT	DRAWING NO.	SCALE		
1947	P-004	A1 @1:100 1:50	29	B
ADDRESS	DRAWING TITLE	DRAWN BY		
51 Bolsover Road Worthing BN13 1NR	Plans & Elevations -Ground 1st & Roof Plan	CRE8TIVE LINES - ROZ NOWAK	Jan 2023	