

EXISTING ELEVATION 1:100

52 FEATHERSTONE ROAD, LANCING

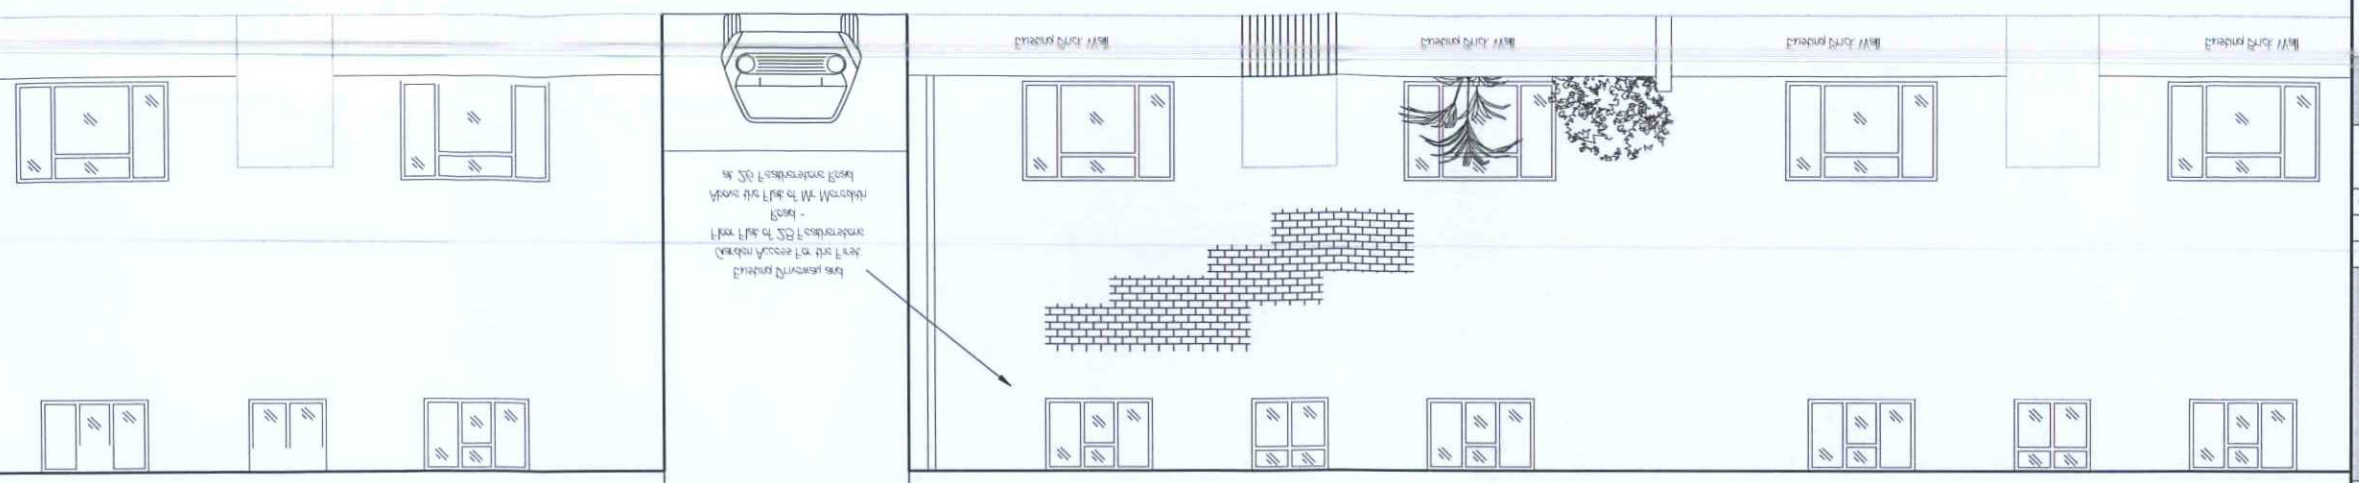

EXISTING PLAN 1:100

52 FEATHERSTONE ROAD, LANCING

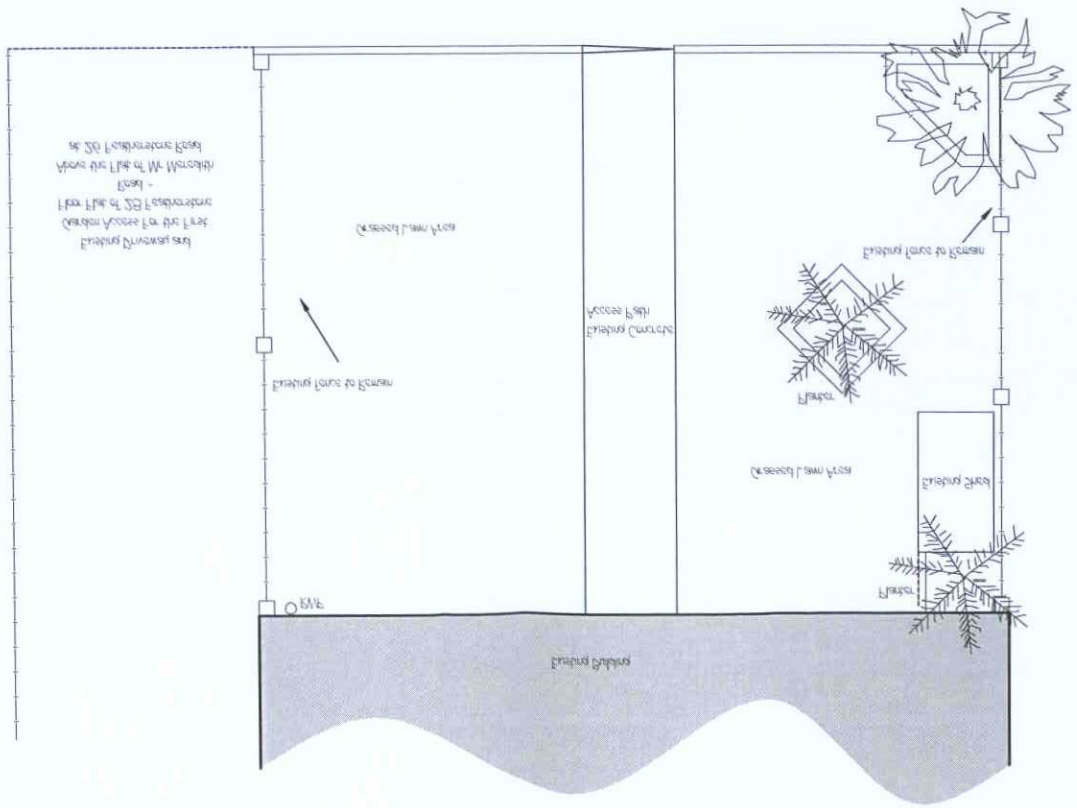

WATER

0 2

Job No	Rev	Drawing Number
RM003		RM001/03

Date : Aug 14

EXISTING PLAN & ELEVATION

52 Featherstone Road, Lancing,BN15 8RJ

RICS	1:100 (A3 Sheet)
	SCALE
CHECKED	
DRAWN	SJ
SURVEYED	SJ

West Sussex, BN15 8RJ
Lancing
52 Featherstone Road
Ryan Meredith

Notes:

Chartered Number: GB 1000

REGISTERED FIRM
ISO 9001

ASSOCIATION OF THE SURVEY

Chartered Number: GB 1000

REGISTERED FIRM
ISO 14001

REV	NOTES	DRWN	DATE

ABBREVIATIONS (WHERE APPLICABLE)

ADAPTOR	APR	LAMP/LAMP STREET ARM	LAMP
BOOK LEVEL	BL	PORT AND WIRE	PAW
LOW LEVEL MULT	LLM	PORT AND WAY DEVICE	PWD
HOSE BEEP	HB	POST DEVICE	PST
LAMP TO CEILING HEIGHT	LTCH	PORT AND CHAIN DEVICE	PCD
LAMP CEILING	LC	RELAY WAYBOX DEVICE	RWD
LAMP TO SILL	LTS	LAMP LVB DEVICE	LVB
WIRE WAYBOX	WB	IRON WAYBOX DEVICE	IRD
DOOR HEAD LEVEL	DHL	WATERPROOF DEVICE	WPD
DOOR HEAD	DH	FENCE PORT	FPO
CEILING LEVEL	CL	CHESTNUT WAYBOX DEVICE	CWD
SILL TO HEAD	STH	CHAIN LINK DEVICE	CLD
COLUMN	COL	CORE BOARD DEVICE	CBD
BEAM SOFFIT LEVEL	BSL	BARBED WIRE DEVICE	BWD
BEAM HEIGHT	BH	LEVELS	
BEAM	BE	MAIN BARN	MB
MACH THERMOMETER LEVEL	MTL	MAIN ENTRANCE	ME
MACH THERMOMETER HEIGHT	MTH	SOIL VAN VENT PIPE	SVP
ACCESS HATCH	AH	EXCAVATION	EX
MACH HEAD LEVEL	MHL	STRUCTURAL CEILING HEIGHT	SCH
MACH HEAD HEIGHT	MHH	WINDOW HEAD LEVEL	WHL
ACCESS HATCH	AH	WINDOW SILL LEVEL	WSL
BUILDING		BUILDING	
LAMP POST	LP	WASTE PIPE	WP
INVERT LEVEL	IL	WATER LEVEL	WL
INSPECTION COVER	IC	WATER METER	WM
GRATE RISER	GR	WATER METER	WM
GULLY OUTLET	GO	VENT PIPE	VP
GULLY	G	TURNTABLE TO SURVEY	TTS
GAS VALVE	GV	TURNTABLE TO SILL	TTS
LAND DRAIN	LD	THRESHOLD	TH
FLOOR LEVEL	FL	TOP OF MULT	TM
FOOTPATH	FP	TARMAC ROAD	TR
FLOOR BED	FB	TURNSTILE	TT
FIRE HARDYARD	FH	TOP OF KERB	TK
EARTH ROD	ER	TELEPHONE CHAT BOX	TCB
ELECTRICITY POLE	EP	TELEPHONE POLE	TP
ELECTRICITY CONTROL BOX	ECB	TREE STUMP	TS
ELECTRICITY CABLE TRY	ECT	STRUCTURAL BEAM LEVEL	SBL
EAVES LEVEL	EVL	SOFFIT LEVEL	SOL
DOWN PIPE	DP	STOP COCK	SC
CONCRETE POST	CP	SERVICE WAYBOX	SW
CABLE WAYBOX	CW	RETAINING WALL	RTW
COVER LEVEL	CL	ROOFING EYE	RE
CABLE TV	CATV	ROAD SIGN	RS
BUS STOP	BS	ROOF LEVEL	RFL
BRICKWORK	BKWK	PARKING METER	PM
BRITISH TELECOM MANHOLE	BTMH	OVERHEAD WIRES	OHW
BRITISH TELECOM BOX	BTB	MAINS GATE	MG
BOLLARD	B	MOUSE BOARD	MB
BETHEM BEACON	BB	MANHOLE	MH
BED LEVEL	BL	LETTER BOX	LB
AIR WAYBE	WA		

LEGEND

RETAINING WALL		CONTOURS	
GATES		GLASS ROOFED	
NOTE:		OPEN SIDED BUILDING	
TREES		BUILDING	
MARSH		WALL	
BUSHES & HEDGES		GATE	
RAILING		SLOPING MASONRY	