Ordnance Survey Licensed Partner

getmapping.com

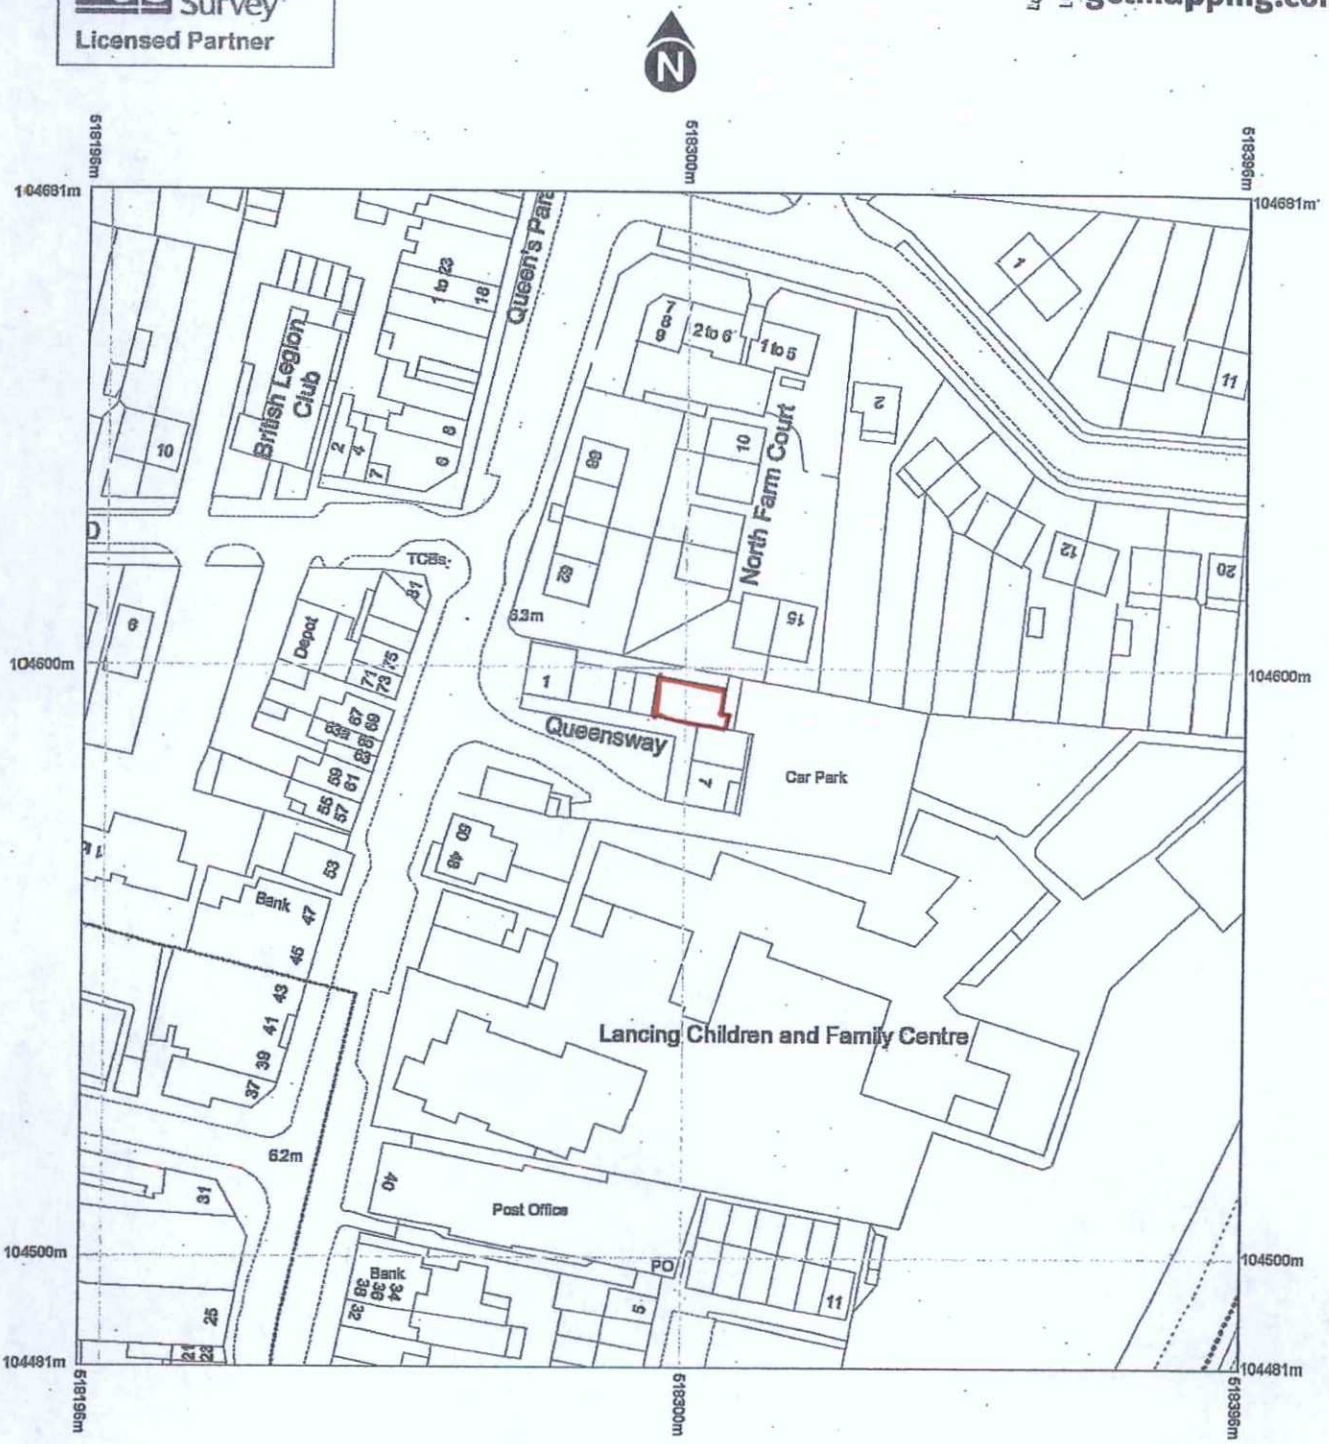

Reproduction in whole or in part is prohibited without the prior permission of Ordnance Survey.

Ordnance Survey and the OS Symbol are registered trademarks and OS MasterMap® is a trademark of Ordnance Survey, the national mapping agency of Great Britain.

The representation of a road, track or path is no evidence of a right of way.

Scale 1:1250

0 25 50

Metres

ADUR & WORTHING
PLANNING SERVICES

PLAN AWDM/ 0525/14

DATE VALID - 8 MAY 2014

DELAVALS DESIGN

UNIT 5, QUEENSWAY, LANCING
SITE PLAN
SCALE 1:1250

JOB REFERENCE: 14.04.17
DRAWING REFERENCE: 14.04.17.001