ADUR & WORTHING
PLANNING SERVICES
PLAN AWDM/ 0525/14
DATE VALID - 8 MAY 2014

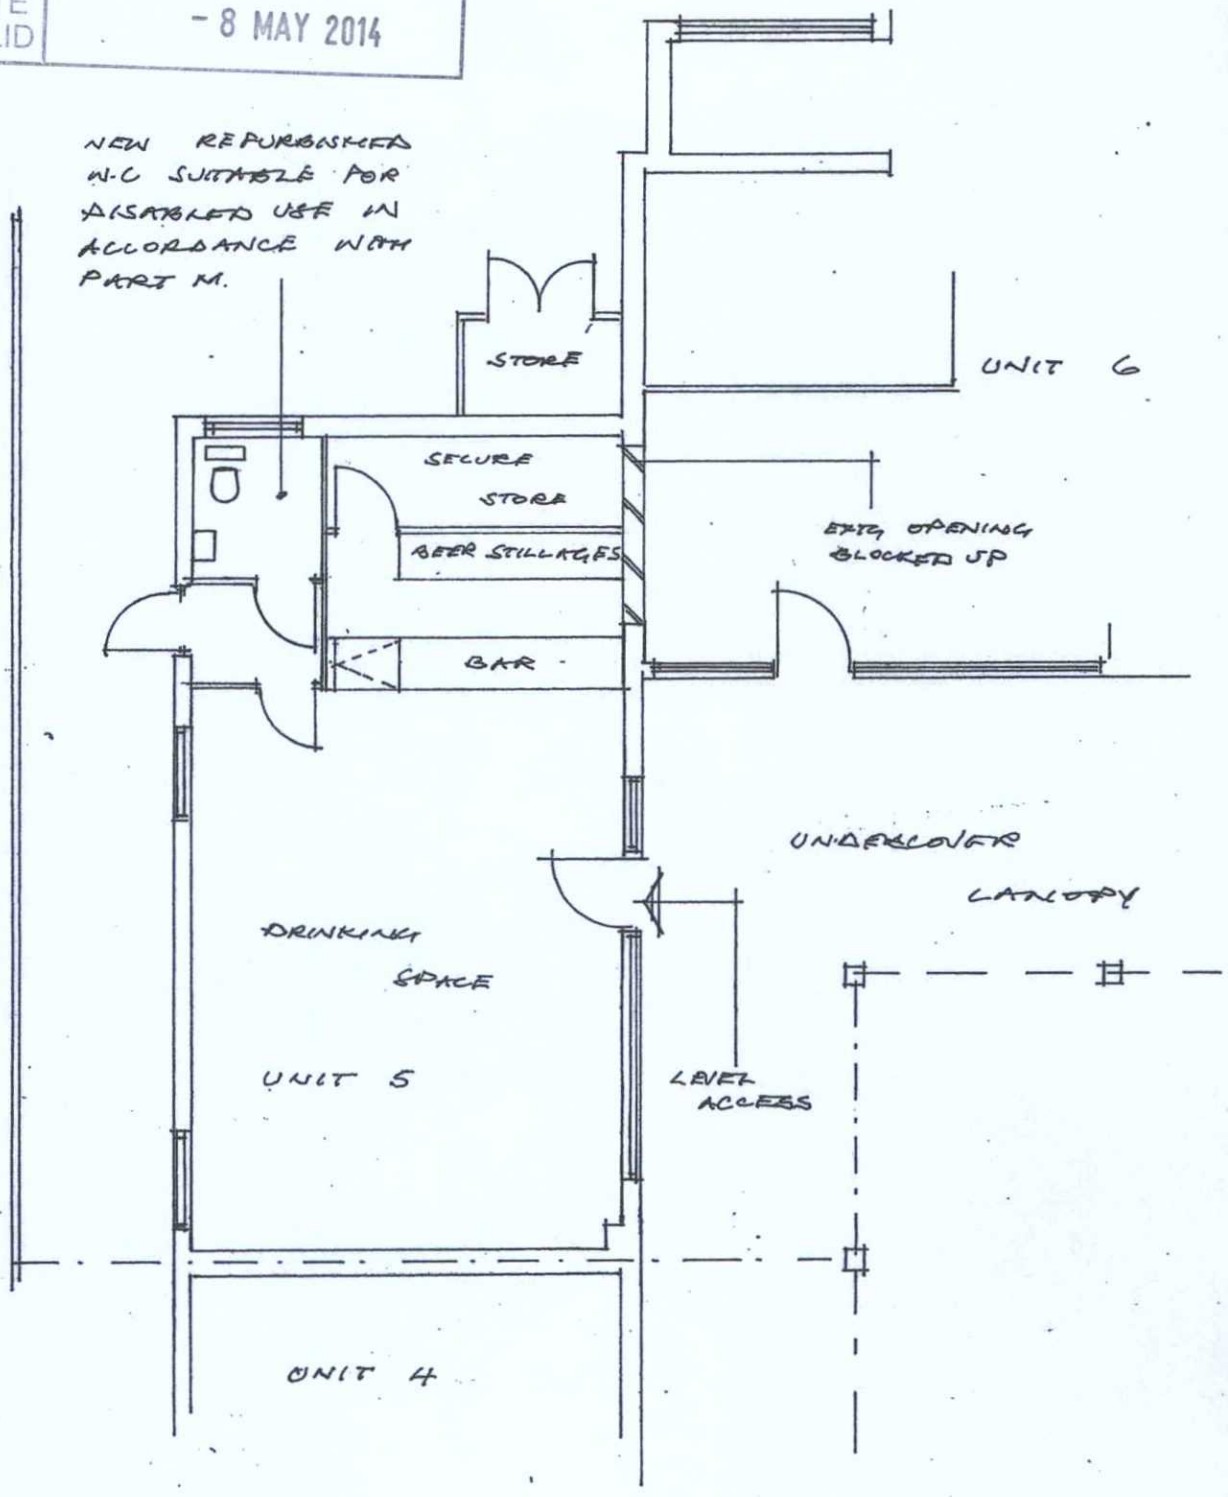

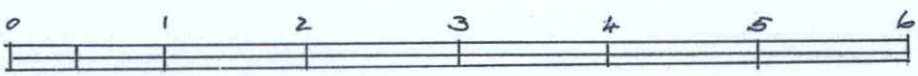

1:50 A4 PAPER

DELAVALS DESIGN

UNIT 5, QUEENSWAY, LANCING
CHANGE OF USE FROM A3 RESTAURANT TO MICRO ALE HOUSE A4
GROUND FLOOR PLAN
SCALE 1:100

JOB REFERENCE: 14.04.17
DRAWING REFERENCE: 14.04.17.003

A