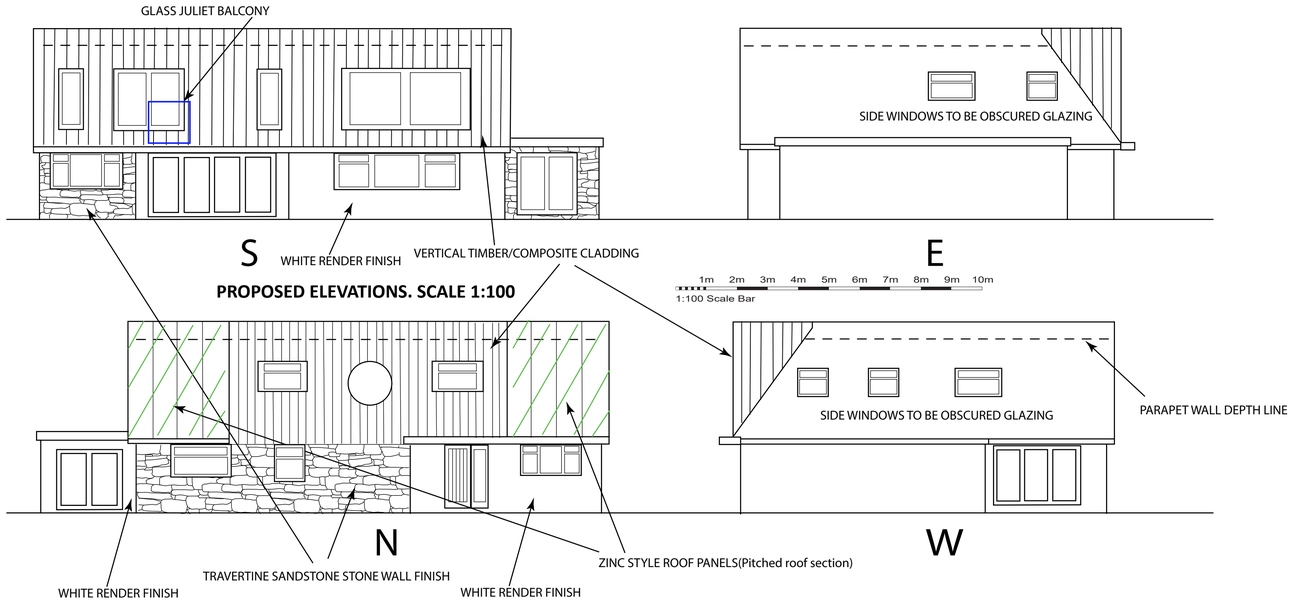

PROPOSED ELEVATIONS. SCALE 1:100

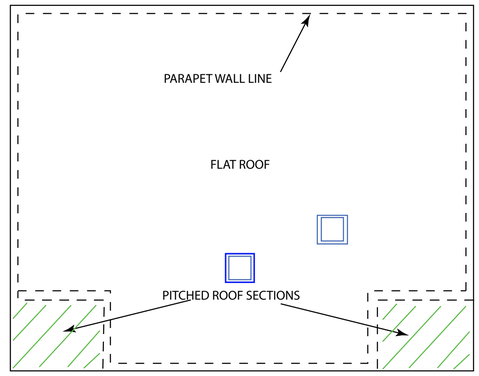

PROPOSED ROOF PLAN. SCALE 1:100

1m 2m 3m 4m 5m 6m 7m 8m 9m 10m
1:100 Scale Bar

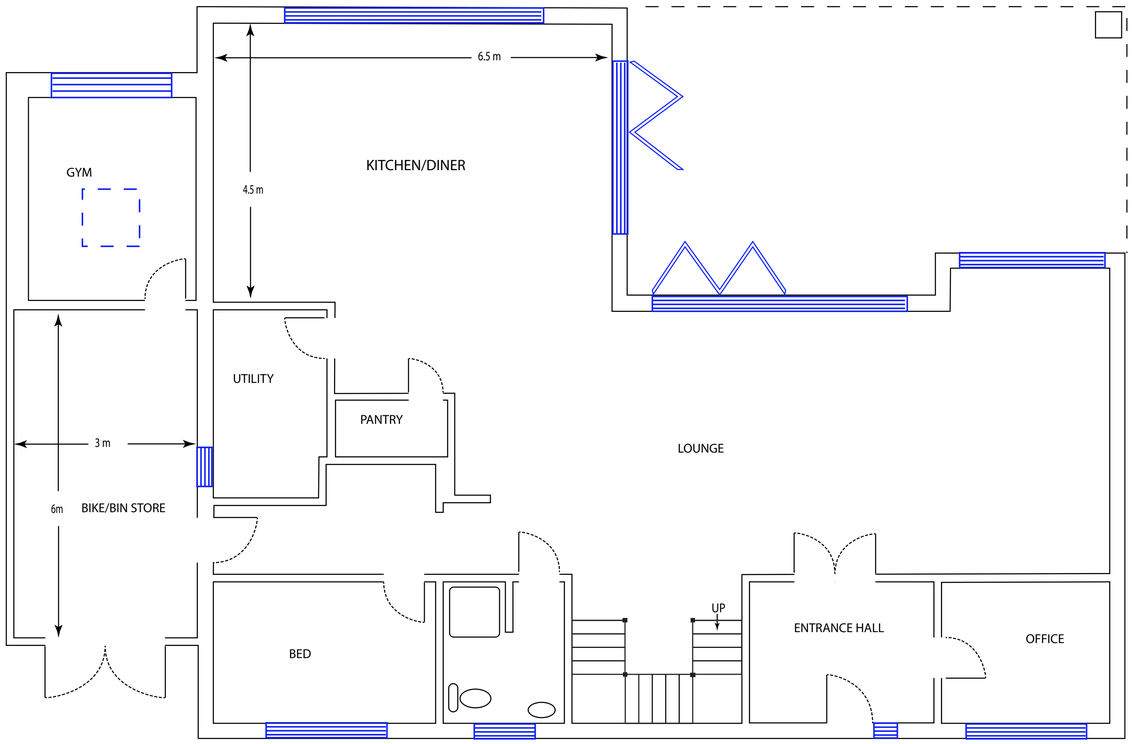

PROPOSED GROUND FLOOR - SCALE 1:50

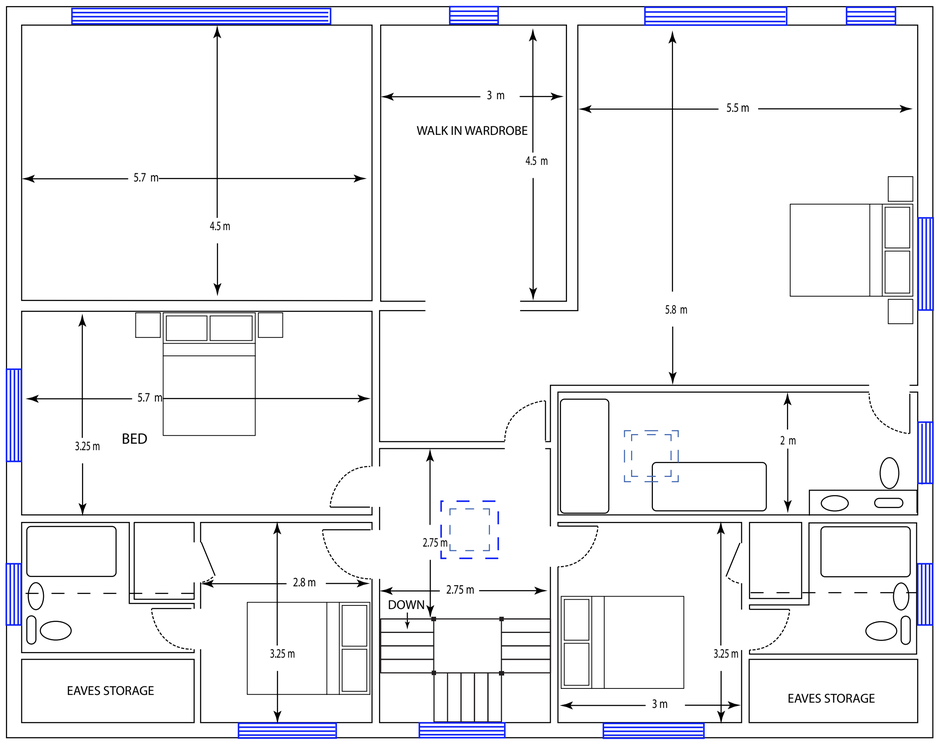

PROPOSED FIRST FLOOR - SCALE 1:50

1m 2m 3m 4m 5m 6m 7m 8m 9m 10m
1:50 Scale Bar

Notes

1. No critical dimensions are to be scaled from this drawing. (except for planning purposes)
2. It is the contractor's responsibility to ensure that all work is carried out in accordance with Local Authority and N.H.B.C requirements and that all plumbing and electrical work complies with the current regulations of the area water board and electricity board.
3. Any works carried out prior to the receipt of the necessary approvals are the responsibility of the client.
4. Whilst every effort has been made to obtain accurate information on the existing structure or site, it is essential that the contractor or client check at every stage and notify the Designer of any discrepancies.

© copyright

ED63
ELEMENTAL DESIGN
elementaldesign63@gmail.com
07799 402 870
07754 093 904

Client: S. FENIUK

Job Title:
33 THE MEADWAY
SHOREHAM BY SEA
NEW FIRST FLOOR REPLACING EXISTING, WITH FLAT ROOF/PART PITCHED AT FRONT.
INTERIOR REDESIGN.

Drawing Title:
PROPOSED FLOOR PLANS AND ELEVATIONS.
PLANNING COPY

Scale - 1:50 / 1:100

Date:- 13-10-2023 | **Drawn by - A.Ramus**

Drg no.-**33TM.REDESIGN**
REV:-2

A1 - 841mm x 594mm